Front of the Building depicting actual trees and other landscaping

GLEN ELLYN POLICE STATION

VIEW FROM SOUTHWEST

Leopardo Companies Inc.

Dewberry Architects Inc.

View from SouthWest (Alternate) - With Horizontal Sunshades and Deep Vertical Mullion Caps

GLEN ELLYN POLICE STATION

VIEW FROM SOUTHWEST (ALTERNATE)

Leopardo Companies Inc.

Dewberry Architects Inc.

04/22/16

ARC-26A

PROJECT NO. 50076713

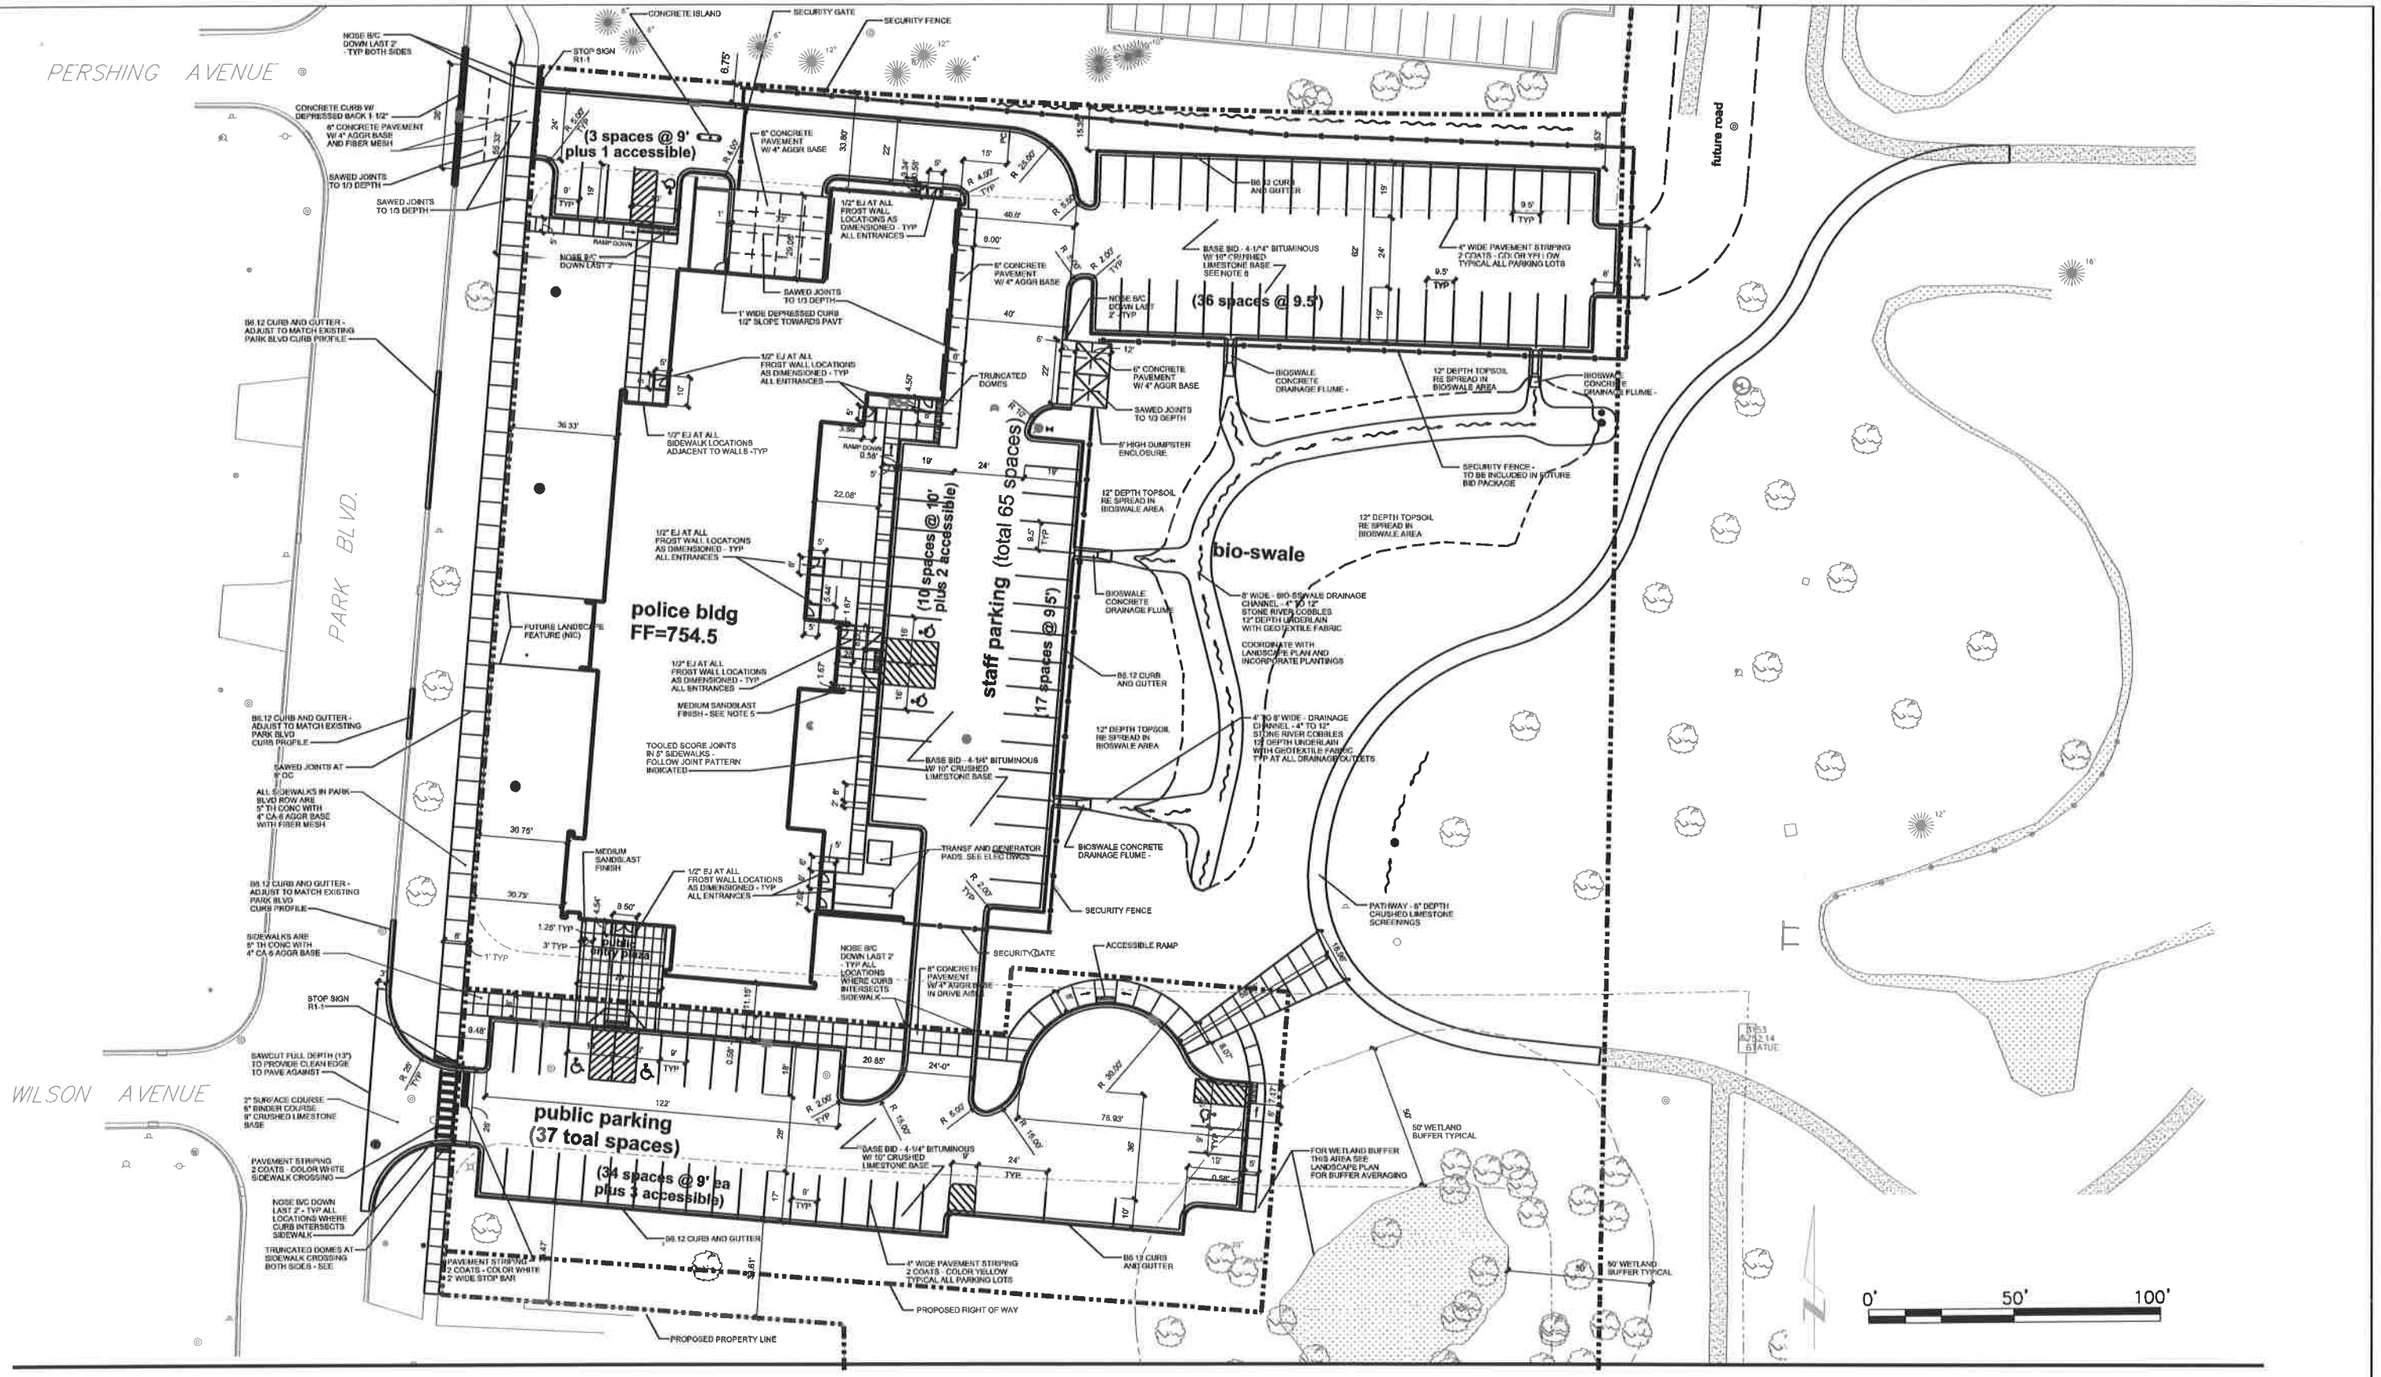

GLEN ELLYN POLICE STATION

SITE DEVELOPMENT PLAN

Leopardo Companies Inc.

Dewberry Architects Inc.

04/22/16

ARC-3

PROJECT NO. 50076713

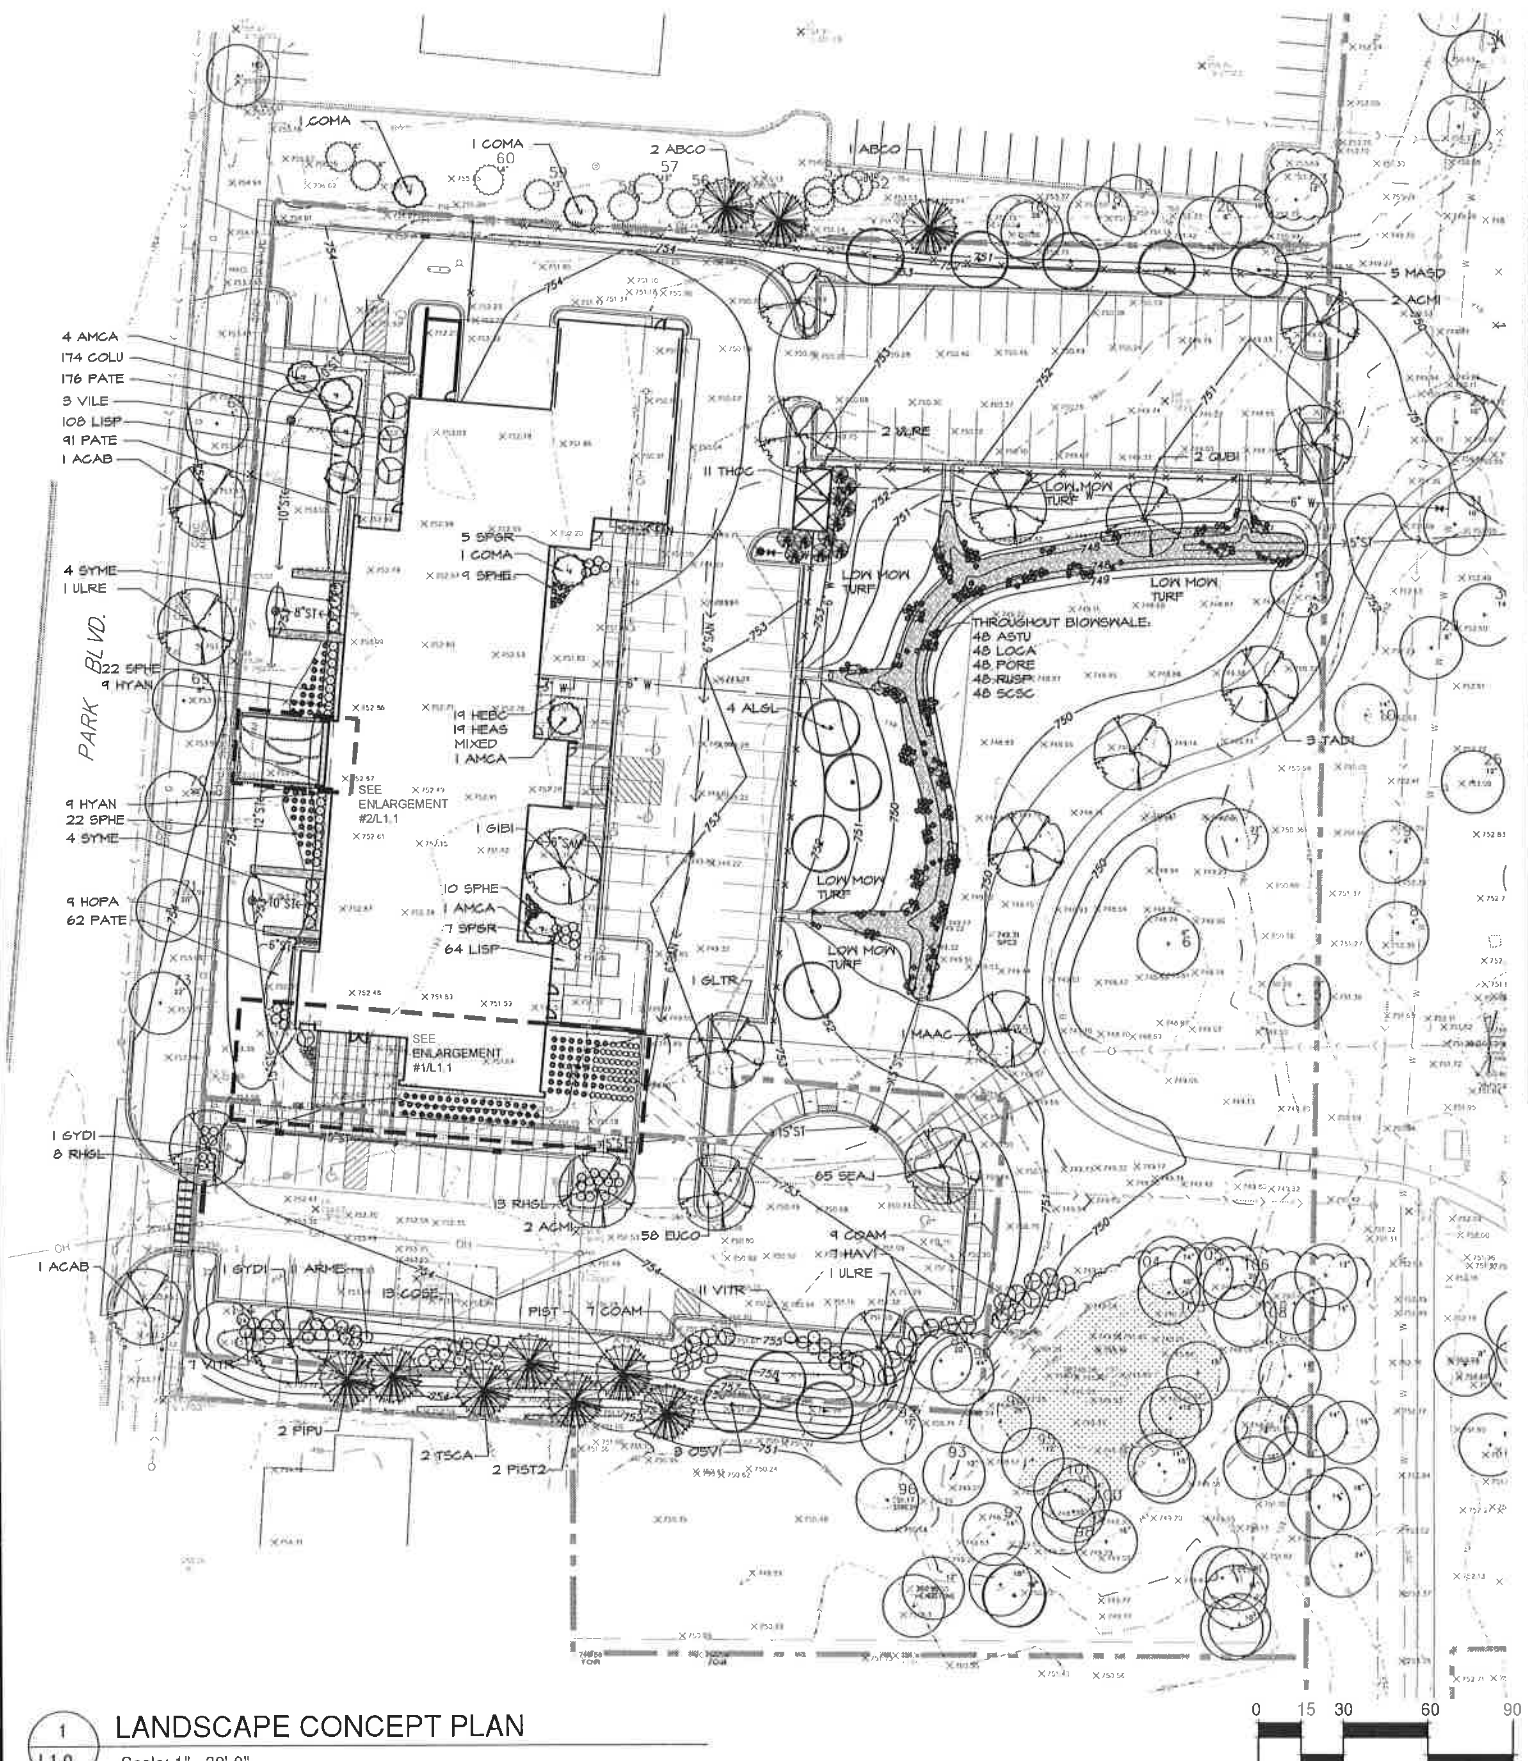

1 L1.0 LANDSCAPE CONCEPT PLAN

Scale: 1" =30'-0"

EXISTING TREES:

Panfish Park
Inventory of Existing Trees

Tree #	Caliper	Scientific Name	Common Name	Condition
5	28"	*Tilia cordata*	Littleleaf Linden	Fair
6	5"	*Carpinus betulus 'Fastigiata'*	European Hornbeam	Very Good
7	22"	*Ulmus americana*	American Elm	Fair
8	4"	*Tilia americana*	American Linden	Good
9	9"	*Ostrya virginiana*	Hophornbeam	Good
10	14"	*Acer saccharum*	Sugar Maple	Fair
11	8"	*Ginkgo biloba*	Ginkgo	Very Good
12	2"	*Malus spp.*	Crabapple	Fair to Good
16	26"	*Ulmus pumila*	Siberian Elm	Fair
17	12"	*Acer negundo*	Box Elder	Poor
18	5"	*Malus spp.*	Crabapple	Poor
19	8"	*Malus spp.*	Crabapple	Fair
20	6"	*Malus spp.*	Crabapple	Fair
21	10"	*Malus spp.*	Crabapple	Fair to Good
22	12"	*Morus alba*	White Mulberry	Fair
23	12"	*Malus spp.*	Crabapple	Fair
24	10"	*Ulmus american 'Homestead'*	Homestead Elm	Good
25	12"	*Acer saccharinum*	Silver Maple	Fair
26	5"	*Acer saccharum*	Sugar Maple	Good
27	2"	*Quercus rubra*	Red Oak	Fair
28	2"	*Quercus rubra*	Red Oak	Good
29	6"	*Betula nigra*	River Birch	Fair
30	14"	*Quercus macrocarpa*	Bur Oak	Good
31	10"	*Cladastris kentuckea*	Yellowwood	Good
32	24"	*Taxodium distichum*	Bald Cypress	Good
33	5"	*Pyrus calleryana*	Bradford Pear	Fair
34	6"	*Malus 'centurion'*	Centurion Crabapple	Good
35	6"	*Malus spp.*	Crabapple	Fair
36	12"	*Malus spp.*	Crabapple	Good
37	10"	*Malus spp.*	Crabapple	Good
38	6"	*Malus spp.*	Crabapple	Good
39	22"	*Tilia cordata*	Littleleaf Linden	Fair
40	5"	*Rhamnus cathartica*	Buckthorn	Poor
41	28"	*Gleditsia triacanthos*	Honeylocust	Fair
42	8"	*Acer saccharinum*	Silver Maple	Fair
43	6"	*Malus spp.*	Crabapple	Poor
44	10"	*Malus spp.*	Crabapple	Fair
45	10"	*Malus spp.*	Crabapple	Fair
46	10"	*Malus spp.*	Crabapple	Fair
47	14"	*Morus alba*	White Mulberry	Poor
48	16"	*Quercus rubra*	Red Oak	Very Good
49	10"	*Gymnocladus dioicus*	Kentucky Coffeetree	Fair
50	20"	*Gleditsia triacanthos*	Honeylocust	Good
51	16"	*Pyrus calleryana*	Bradford Pear	Fair
52	10"	*Abies balsamea*	Balsam Fir	Good
53	10"	*Abies balsamea*	Balsam Fir	Fair
56	4"	*Picea abies*	Norway Spruce	Good
57	12"	*Picea abies*	Norway Spruce	Good
58	6"	*Picea abies*	Norway Spruce	Good
59	12"	*Picea abies*	Norway Spruce	Good
60	6"	*Picea abies*	Norway Spruce	Good
66	4"	*Crataegus crusgalli*	Thornless Cockspur Hawthorn	Very Good
69	8"	*Syringa reticulata*	Japanese Tree Lilac	Very Good
70	20"	*Acer saccharinum*	Silver Maple	Fair
71	20"	*Acer saccharinum*	Silver Maple	Good
73	22"	*Acer saccharinum*	Silver Maple	Good
89	20"	*Acer saccharinum*	Silver Maple	Fair
90	44"	*Acer saccharinum*	Silver Maple	Fair
92	12"	*Ulmus pumila*	Siberian Elm	Poor
93	12"	*Acer saccharinum*	Silver Maple	Fair
94	28"	*Acer saccharinum*	Silver Maple	Fair
95	12"	*Acer saccharinum*	Silver Maple	Fair
96	26"x3	*Acer saccharinum*	Silver Maple	Fair
97	14"	*Populus alba*	White Poplar	Fair
98	12"	*Acer saccharinum*	Silver Maple	Fair
99	12"	*Acer saccharinum*	Silver Maple	Fair
100	14"	*Acer saccharinum*	Silver Maple	Fair
101	12"	*Acer saccharinum*	Silver Maple	Fair
103	40"	*Fraxinus spp.*	Ash	Poor
104	14"	*Acer saccharinum*	Silver Maple	Fair
105	20"	*Ulmus americana*	American Elm	Fair
107	20"	*Acer saccharinum*	Silver Maple	Fair
108	12"	*Acer saccharinum*	Silver Maple	Fair
111	10"	*Acer rubrum*	Red Maple	Good
114	24"	*Acer saccharum*	Sugar Maple	Good
115	18"	*Fraxinus pennsylvanica*	Green Ash	Poor
116	16"	*Fraxinus americana 'Autumn Purple'*	Autumn Purple Ash	Poor

LANDSCAPE REQUIREMENTS:

OPEN SPACE: 2.18 ACRES

	REQUIRED	EXISTING	PROPOSED	PROVIDED
TOTALS	52	40 (DECID.)	38	78
DECID. 2"-2.5"	13		17	17
DECID. 3"-4"	11			
DECID. 4.5"+	7		1	1
ORN. 6'-8'	7		10	10
ORN. 8.5'	4		5	5
EVER. 6'-8'	4		1	1
EVER. 8.5'-10'	4		2	2
EVER. 10'+	2		2	2

THE EXISTING TREES IN 'OPEN SPACE' ARE ALL 8" DIA. OR GREATER

ADDITIONAL TREE PLANTINGS:
- PARK BLVD. PARKWAY: 5 EXISTING, 3 PROPOSED SHADE TREES
- NEW WILSON AVE. PARKWAY: 2 PROPOSED EVERGREENS, 7 PROPOSED SHADE TREES
- NORTH PROPERTY BUFFER: 18 EXISTING, 3 PROPOSED EVERGREEN, 2 PROPOSED ORNAMENTAL TREES

PLANT LIST:

Code	Quantity	Size	Scientific Name	Common Name	Notes
ACAB	2	2.5" cal	Acer x fremanii 'autumn blaze'	Autumn Blaze Maple	
ACMI	4	2.5" cal	Acer miyabi	Miyabi Maple	
ALGL	4	2.5" cal	Alnus glutinosa	Black Alder	
GIBI	1	4.5" cal	Ginkgo biloba 'Princeton Sentry'	Princeton Sentry Ginkgo	
GLTR	2	2.5" cal	Gleditsia triacanthos 'inermis'	Thornless Common Honeylocust	
GYDI	2	2.5" cal	Gymnocladus dioica	Kentucky Coffeetree	
MAAC	1	2.5" cal	Magnolia acuminata	Cucumbertree Magnolia	
OSVI	3	2.5" cal	Ostraya virginiana	Ironwood	
QUBI	2	2.5" cal	Quercus bicolor	Swamp White Oak	
TADI	3	2.5" cal	Taxodium distichum	Bald Cypress	
ULRE	4	2.5" cal	Ulmus 'Regal'	Regal Elm	

Code	Quantity	Size	Scientific Name	Common Name	Notes
AMCA	6	8.5' ball & burlap	Amelanchier canadensis	Serviceberry	
COMA	3	6' b&b	Cornus mas	Cornelian Cherry Dogwood	
MASD	5	6' b&b	Malus 'Snowdrift'	Snowdrift Crabapple	
VILE	3	6' b&b	Viburnum lentago	Nannyberry Viburnum	

Code	Quantity	Size	Scientific Name	Common Name	Notes
ABCO	3	6' b&b	Abies concolor	White Fir	
PIPU	2	8.5' b&b	Picea pungens	Green Colorado Spruce	
PIST	1	6' b&b	Pinus strobus	Eastern White Pine	
PIST2	2	10' b&b	Pinus strobus	Eastern White Pine	
TSCA	2	6' b&b	Tsuga canadensis	Canadian Hemlock	

Code	Quantity	Size	Scientific Name	Common Name	Notes
ARME	11	#5/ 5 gal	Aronia melanocarpa	Black Chokeberry	
COAM	16	#5/ 5 gal	Corylus americana	American Hazelnut	
COSE	13	#5/ 5 gal	Cornus serica	Red Dogwood	
HAVI	7	#5/ 5 gal	Hamamelis virginiana	Fall Blooming Witchhazel	
HYAN	18	#5/ 5 gal	Hydrangea arborscens 'Annabelle'	Annabelle Hydrangea	
ITVI	5	#5/ 5 gal	Itea virginica	Virginia Sweetspire	
RHGL	21	#5/ 5 gal	Rhus aromatica 'GrowLow'	Grow Low Sumac	
SPGR	12	#5/ 5 gal	Spiraea x cinerea 'Grefsheim'	First Snow Spirea	
SYME	8	#5/ 5 gal	Syringa meyeri 'Palibin'	Dwarf Korean Lilac	
VITR	18	#5/ 5 gal	Viburnum trilobum	Cranberry Bush	
VIPR	1	#5/ 5 gal	Viburnum prunifolium	Blackhaw Viburnum	

Code	Quantity	Size	Scientific Name	Common Name	Notes
THOC	11	24" b&b	Thuja occidentalis 'Holmstrup'	Holmstrup Arborvitae	

Code	Quantity	Size	Scientific Name	Common Name	Notes
ACMO	62	#1/ 1gal	Achillea 'Moonshine'	Moonshine Yarrow	
AQCA	26	#1/ 1gal	Aquilegia 'Cardinal'	Songbird Columbine	
ASMD	11	#1/ 1gal	Astilbe chinensis 'Maggie Daley'	Maggie Daley Astilbe	
ASTU	48	#1/ 1gal	Asclepias tuberosa	Butterfly Weed	
COLU	174	3"	Corydalis lutea	Yellow Corydalis	
EUCO	58	#1/ 1gal	Euonymus fortunei 'Colorata'	Purple Leaf Wintercreeper	
GEDI	15	#1/ 1gal	Geranium 'Dilys'	Dilys Hardy Geranium	
HEAS	19	#1/ 1gal	Heuchera 'Alabama Sunrise'	Alabama Sunrise Foamy Bells	
HEBC	19	#1/ 1gal	Heuchera 'Blackcurrant'	Blackcurrant Coralbells	
HERI	75	#1/ 1gal	Heuchera 'Raspberry Ice'	Raspberry Ice Coralbells	
HOPA	9	#1/ 1gal	Hosta 'Patriot'	Patriot Hosta	
IRVI	92	#1/ 1gal	Iris virginica shrevei	Iris Virginica Shrevei	
LISP	172	3"	Liriope spicata	Creeping Lilyturf	
LOCA	48	#1/ 1gal	Lobelia cardinalis	Cardinal Flower	
PATE	329	3"	Pachysandra terminalis 'Green Carpet'	Japanese Spurge	
PORE	36	#1/ 1gal	Polemonium reptans	Jacob's Ladder	
RULS	25	#1/ 1gal	Rudbeckia fulgida 'Viette's Little Suzy'	Little Suzy Black Eyed Susan	
RUSP	48	#1/ 1gal	Rudbeckia fulgida 'speciosa'	Showy Black Eyed Susan	
SEAJ	65	#1/ 1gal	Sedum spectabile 'Autumn Joy'	Autumn Joy Sedum	

Code	Quantity	Size	Scientific Name	Common Name	Notes
HESE	19	#1/ 1gal	Helictotrichon sempervirens	Blue Oat Grass	
PAVI	24	#1/ 1gal	Panicum virgatum	Switch Grass	
SCSC	66	#1/ 1gal	Schizachyrium scoparium	Little Blue Stem	
SEAU	20	#1/ 1gal	Sesleria autumnalis	Autumn Moor Grass	
SPHE	112	#1/ 1gal	Sporobolus heterolepsis	Prairie Drop Seed	

Date:	
4.22.16	TREE INVENTORY
	SUBMITTAL
	ARC REVIEW

GLEN ELLYN POLICE STATION

PARK BLVD.
GLEN ELLYN, IL

REVIEWED BY: KLG
APPROVED BY: KLG
DRAWN/DESIGNED BY: RJA
PROJECT NO:

PLANNING RESOURCES INC.
402 West Liberty Drive, Wheaton, Illinois 60187
Ph: 630.668.3788 Fax: 630.668.4125

Date: 11.5.15
Scale: 1" = 30'-0"

Drawing
L1.0
Site Development

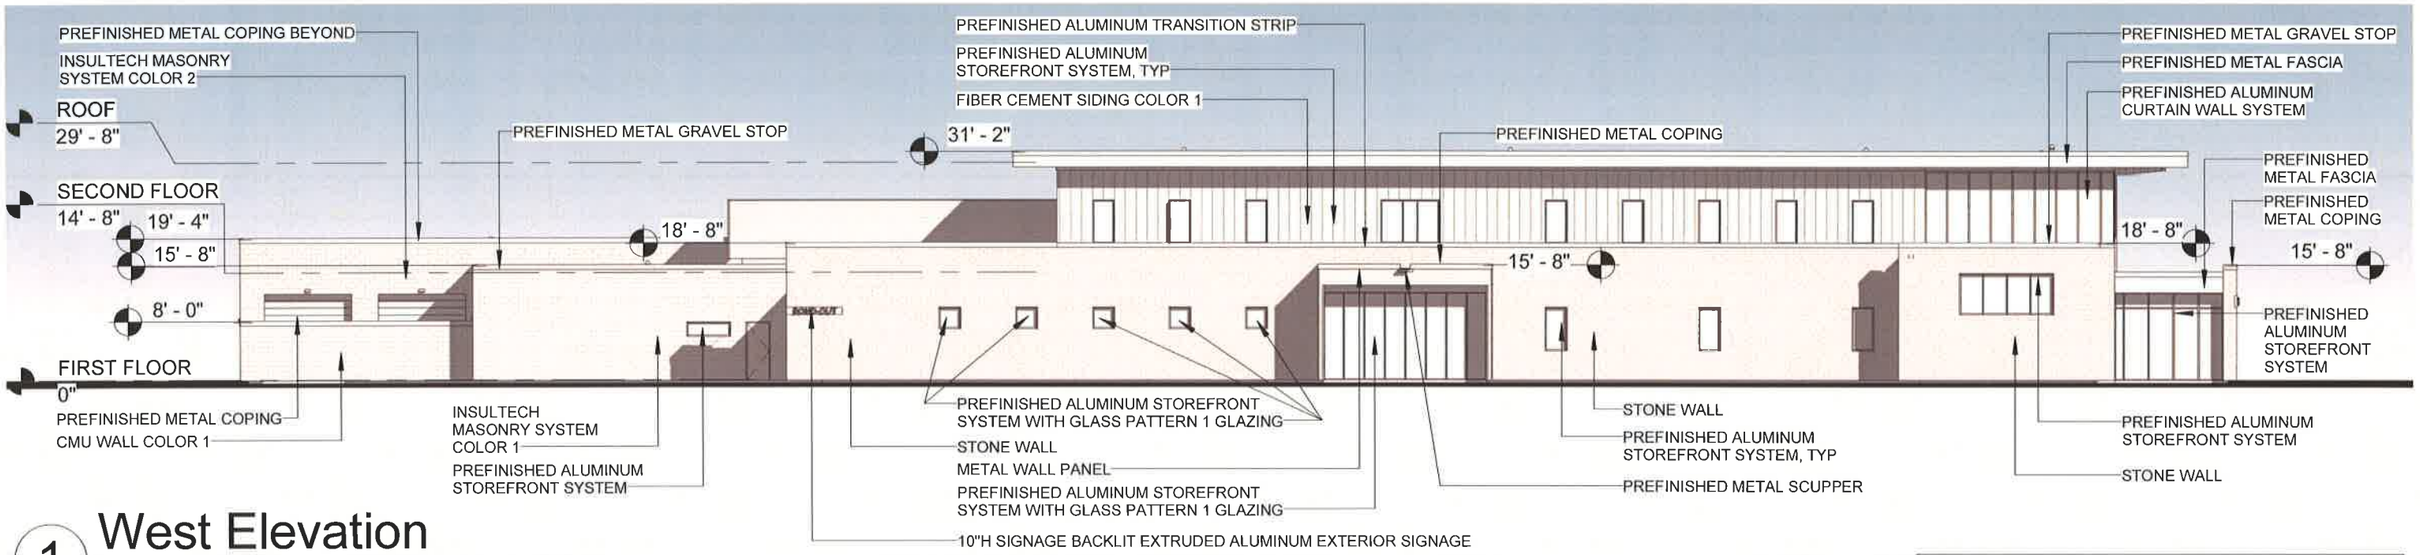

1 West Elevation

Scale: 1" = 20'-0"

REFER TO SHEET ARC-25 FOR MATERIALS LIST

GLEN ELLYN POLICE STATION

WEST ELEVATION

Leopardo Dewberry®

Leopardo Companies Inc.

Dewberry Architects Inc.

04/22/16

ARC-21

PROJECT NO. 50076713

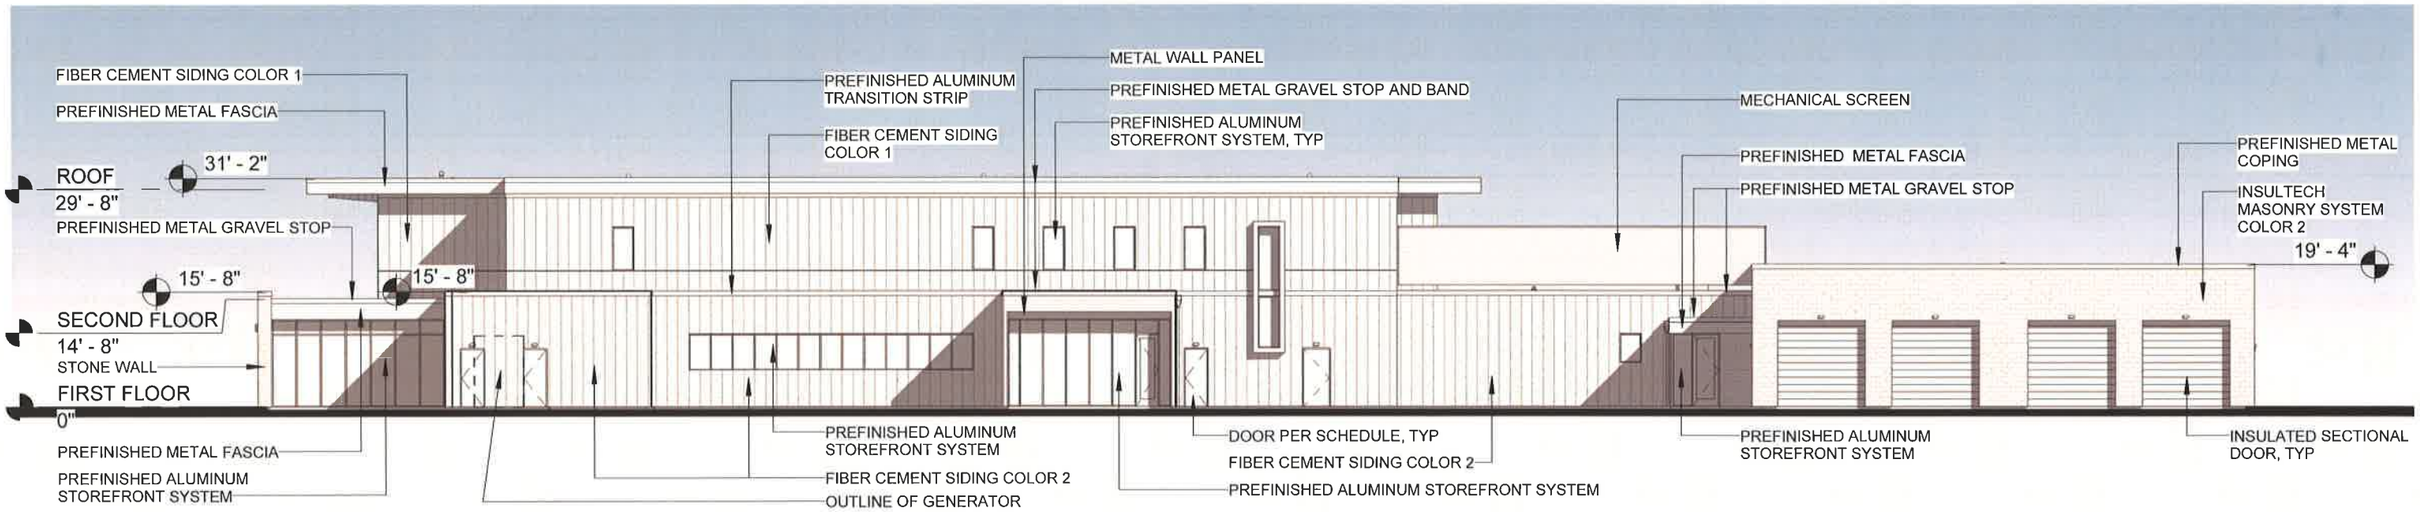

1 East Elevation

Scale: 1" = 20'-0"

REFER TO SHEET ARC-25 FOR MATERIALS LIST

GLEN ELLYN POLICE STATION

EAST ELEVATION

Leopardo Dewberry®

Leopardo Companies Inc. Dewberry Architects Inc.

04/22/16 ARC-22 PROJECT NO. 50076713

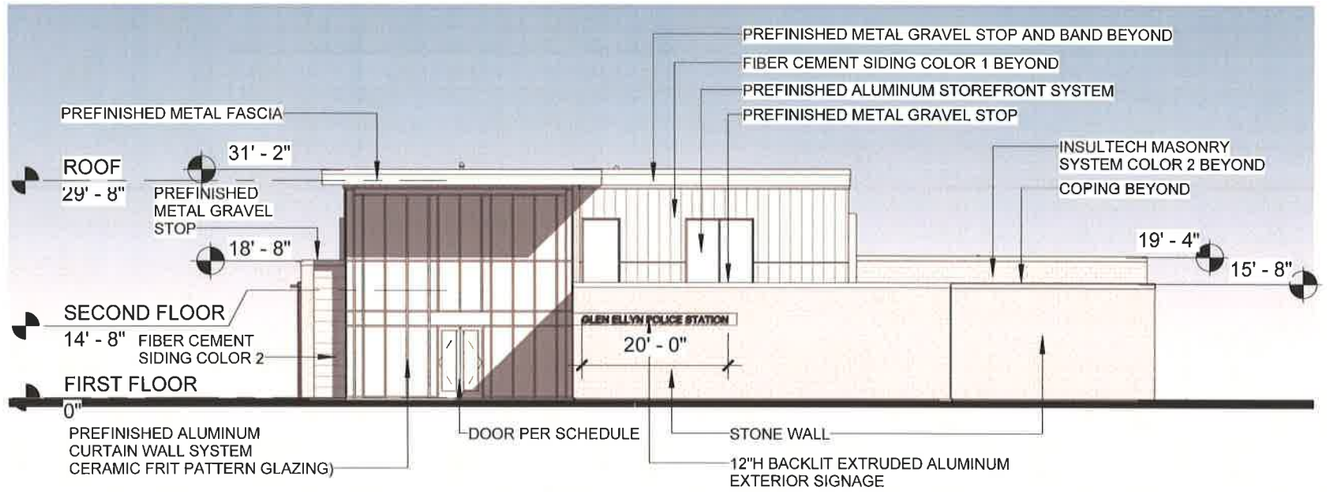

1 South Elevation

Scale: 1" = 20'-0"

REFER TO SHEET ARC-25 FOR MATERIALS LIST

South Elevation (Base Bid) - Without Horizontal Sunshades

South Elevation (Alternate) - With Horizontal Sunshades

GLEN ELLYN POLICE STATION

SOUTH ELEVATION

Leopardo Dewberry®

Leopardo Companies Inc.

Dewberry Architects Inc.

04/22/16

ARC-23

PROJECT NO. 50076713

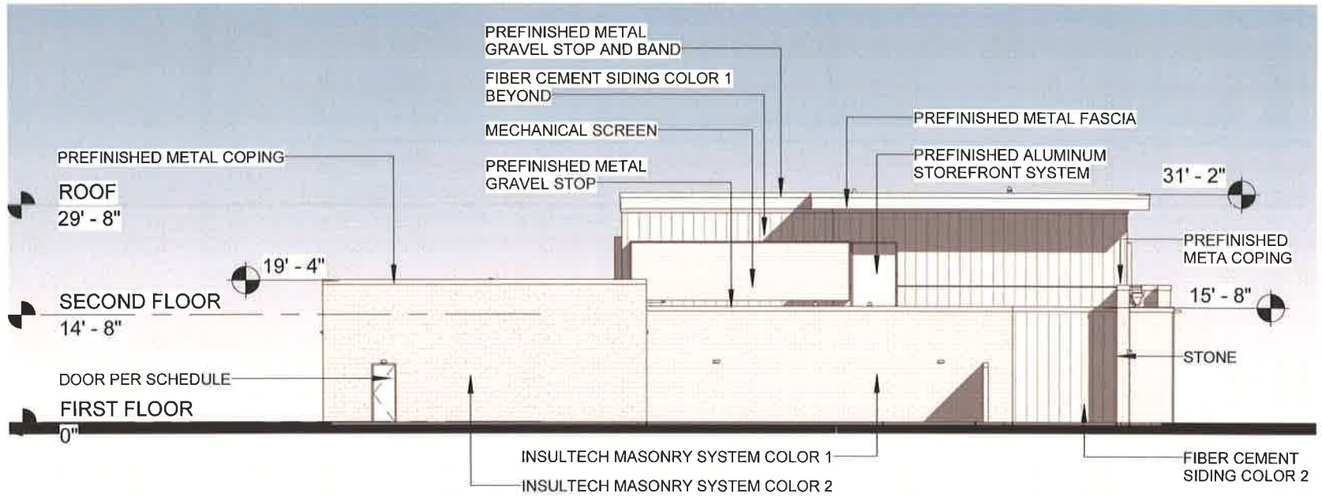

1 North Elevation

Scale: 1" = 20'-0"

REFER TO SHEET ARC-25 FOR MATERIALS LIST

GLEN ELLYN POLICE STATION

NORTH ELEVATION

Leopardo Companies Inc.

Dewberry Architects Inc.

Rear of the Building depicting actual trees and other landscaping

GLEN ELLYN POLICE STATION

VIEW FROM SOUTHEAST

Leopardo Companies Inc.

Dewberry Architects Inc.

04/22/16

ARC-27

PROJECT NO. 50076713

GLEN ELLYN POLICE STATION

VIEW FROM NORTHWEST

Leopardo Dewberry®

Leopardo Companies Inc.

Dewberry Architects Inc.

04/22/16

ARC-28

PROJECT NO. 50076713