FONTS

ABCDEFGHIJKLMNOPQRSTUVWXYZ
1234567890
FUTURA MEDIUM
TITLE CASE

ABCDEFGHIJKLMNOPQRSTUVWXYZ
1234567890
FUTURA MEDIUM ITALIC
UPPER CASE

ABCDEFGHIJKLMNOPQRSTUVWXYZ
1234567890
FUTURA LIGHT ITALIC
TITLE CASE

ABCDEFGHIJKLMNOPQRSTUVWXYZ
1234567890
HELVETICA BOLD
UPPER CASE

LOGOS

College of DuPage

SHEET INDEX

SHEET	SIGN TYPE	DRAWING TITLE
GN		GENERAL NOTES
LP		LOCATION PLAN
01	S01	PRIMARY ENTRANCE IDENTIFICATION
01.1	S01	PRIMARY ENTRANCE IDENTIFICATION END VIEW
01.2	S01	PRIMARY ENTRANCE IDENTIFICATION PLAN VIEW
02	S02	SECONDARY ENTRANCE IDENTIFICATION
04	S04	LARGE VEHICULAR DIRECTIONAL
04.1	S04	LARGE VEHICULAR DIRECTIONAL END VIEW
04.2	S04	LARGE VEHICULAR DIRECTIONAL PLAN VIEW
05	S05	SMALL VEHICULAR DIRECTIONAL
06	S06	BUILDING INDENITIFICATION
06.1	S06	BUILDING IDENTIFICATION
07	S07/S08	C.O D. WALL MOUNT LOGOS
09	S09	PEDESTRIAN DIRECTIONAL
10	S10	LARGE DIRECTORY
11	S11	PARKING LOT IDENTIFICATION
12	S12	ECC BUILDING IDENTIFICATION
13	S13	DOOR VINYL - ENTRANCE IDENTIFICATION
14	S14	MAC ENTRANCE IDENTIFICATION
15	S15	VEHICULAR INFORMATIONAL 2 SIDED
16	S16	FREESTANDING BUILDING IDENTIFICATION

MATERIAL LIST

1. .125" ALUMINUM CABINET PAINTED TO MATCH AKZO NOBEL METALLIC PAINTS #325G5
2. .125" ALUMINUM TOP CABINET PAINTED TO MATCH AKZO NOBEL METALLIC PAINTS #354D3
3. .125" ALUMINUM TUBE PAINTED TO MATCH AKZO NOBEL METALLIC PAINTS #354D3
4. .125" ALUMINUM HORIZONTAL DETAIL PAINTED TO MATCH AKZO NOBEL METALLIC PAINTS #354D3
5. .125" ALUMINUM BASE PAINTED TO MATCH AKZO NOBEL METALLIC PAINTS #354D3
6. .5" REVEAL PAINTED WHITE
7. .5" TRANSLUCENT WHITE ACRYLIC WITH FIRST SURFACE ORACAL 8500 TRANSLUCENT 060 DARK GREEN
8. DAKTRONICS LED DISPLAY - GALAXY 3500 20MM RGB (FULL COLOR)
9. .125" TRANSLUCENT ACRYLIC WITH HIGH-GLOSS FINISH
10. BRIGHT WHITE LED WITH TRANSFORMER
11. DAKTRONICS LED DISPLAY - GALAXY 3500 20MM MONOCHROME
12. ORACAL 8500 SERIES HIGH PERFORMANCE TRANSLUCENT VINYL #060 DARK GREEN
13. .25" TRANSLUCENT WHITE ACRYLIC WITH FIRST SURFACE PAINT TO MATCH AKZO NOBEL METALLIC PAINTS #325G5
14. .25" TRANSLUCENT GREEN ACRYLIC TO MATCH PMS 350
15. .25" TRANSLUCENT WHITE ACRYLIC
16. FIRST SURFACE SCREENED DIGITAL PRINT ON WHITE TRANSLUCENT ACRYLIC (DIGITAL PRINT TBD)
17. .25" CLEAR POLYCARBONATE
18. 1" SQUARE ALUMINUM TUBE FRAME
19. CONCRETE FOOTER TBD BU STRUCTURAL ENGINEER
20. .375" J-BOLT WITH BREAKAWAY MOUNTING HARDWARE
21. 4" STEEL SUPPORT TUBE (QUANTITY TBD BY FABRICATOR)
22. 20-OZ FLEX-FACE WITH UV CLEARCOAT
23. 4" LOUVER PAINTED TO MATCH CABINET
24. * FOUR (4) SANYO DENKI FANS REQUIRED PER LCD. THE PART # 109-153 (38 MM THICK).
25. COUNTERSUNK STAINLESS STEEL SCREWS SIZE TBD BY FABRICATOR PAINTED TO MATCH COLOR OF CABINET
26. .125" REVERSE LIT CHANNEL LETTER PAINTED TO MATCH AKZO NOBEL METALLIC PAINTS #325G5
27. .125" REVERSE LIT CHANNEL LETTER PAINTED TO MATCH AKZO NOBEL METALLIC PAINTS WHITE
28. 3" RETAINER PAINTED TO MATCH AKZO NOBEL METALLIC PAINTS WHITE
29. ALUMINUM SPACER PAINTED TO MATCH CABINET
30. MOUNTING HARDWARE TBD BU FABRICATOR
31. ALUMINUM RACEWAY TO HOUSE TRANSFORMERS AND WIRES FOR LED'S
32. 1" X 1" X .125" ALUMINUM SUPPORT ANGLE
33. ORACAL 851 PREMIUM CAST VINYL #060 DARK GREEN
34. ORACAL 851 PREMIUM CAST VINYL #010 WHITE
35. .125" ALUMINUM WITH REFLECTIVE WHITE VINYL EDGES PAINTED TO MATCH AKZO NOBEL METALLIC PAINTS #325G5
36. ORACAL 8300 SERIES TRANSPARENT CAL VINYL #060 DARK GREEN
37. TAPCO STRAPESE MOUNTING HARDWARE
38. .125" ALUMINUM SIGN CABINET PAINTED TO MATCH AKZO NOBEL METALLIC PAINTS WHITE
39. 6" INTERNALLY ILLUMINATED ALUMINUM CAN WITH TRANSLUCENT YELLOW ACRYLIC FACE TRIMCAP TO MATCH
40. 6" INTERNALLY ILLUMINATED ALUMINUM CAN WITH TRANSLUCENT RED ACRYLIC FACE TRIMCAP TO MATCH
41. 6" INTERNALLY ILLUMINATED ALUMINUM CAN WITH TRANSLUCENT BLUE ACRYLIC FACE TRIMCAP TO MATCH
42. 6" INTERNALLY ILLUMINATED ALUMINUM CAN WITH TRANSLUCENT WHITE ACRYLIC FACE TRIMCAP TO MATCH
43. .5" CUT-OUT ALUMINUM LETTERS PAINTED TO MATCH AKZO NOBEL METALLIC PAINTS BLACK

GENERAL NOTES

GENERAL NOTES:

01. WRITTEN DIMENSIONS ON DRAWINGS TAKE PRECEDENCE OVER SCALED DIMENSIONS. SIGN CONTRACTOR SHALL VERIFY AND BE RESPONSIBLE FOR ALL DIMENSIONS AND CONDITIONS SHOWN ON DRAWINGS.
02. ALL SIGNS ARE TO COMPLY WITH ADA ACCESSIBILITY GUIDELINES FOR BUILDING AND FACILITIES, SIGNAGE CHAPTER 7 AND OTHER APPLICABLE CODES.
03. THE SIGN CONTRACTOR SHALL SUBMIT LAYOUT FOR ALL ALTERNATE MESSAGES – THOSE INDICATED IN MESSAGE SCHEDULE AND NOT APPEARING IN THIS DOCUMENT SET – TO BE REVIEWED DURING THE SHOP DRAWING SUBMITTAL.
04. SIGN CONTRACTOR SHALL VERIFY ALL EXISTING CONDITIONS PRIOR TO SHOP DRAWINGS AND BRING ANY DISCREPANCY BETWEEN THE DRAWING AND THE ACTUAL CONDITION TO THE OWNER'S ATTENTION PRIOR TO FABRICATION.
05. THE SIGN CONTRACTOR SHALL PROVIDE ENGINEERED DESIGN FOR ALL SIGNS REQUIRING FOOTINGS, STRUCTURAL AND ELECTRICAL CONNECTIONS. THESE ENGINEERED CONNECTIONS SHALL BE SUBMITTED WITH THE SHOP DRAWINGS AND STAMPED BY AN ENGINEER REGISTERED LOCALLY.
06. ALL COLORS AND FINISHES SHALL BE APPROVED BY THE OWNER PRIOR TO THE PRODUCTION OF SIGN UNITS.
07. SIGN CONTRACTOR SHALL PROVIDE FULL SIZE MOCK-UPS OF DESIGNATED SIGN TYPES FOR OWNER APPROVAL BEFORE PROCEEDING WITH SIGN FABRICATION AND INSTALLATION.
08. PAINT / COLORS / MATERIALS SHOWN IN DRAWINGS SHALL BE CONTINUOUS AROUND EDGES AND ALL CONTINUOUS FACES.
09. WHEN DISTURBANCE OF FINISHED SURFACES IS REQUIRED FOR THE INSTALLATION OF SIGNS, CONTRACTOR SHALL REPAIR AND RESTORE THE DISRUPTED SURFACE TO ITS ORIGINAL CONDITION.
10. TYPEFACES SHALL NOT BE SUPPLIED TO CONTRACTOR. CONTRACTOR SHALL OBTAIN THE LICENSED EDITION FOR THEIR OWN USE.
11. ALL ELECTRIFIED SIGN UNITS SHALL HAVE PHOTOCELLS.
12. INSIDE INTERNALLY ILLUMINATED SIGN CABINET PAINTED REFLECTIVE WHITE.
13. ALL EXTERNAL PAINTED SURFACES TO HAVE VANDAL RESISTANT CLEAR COAT.
14. 120v ELECTRIC TO BE PROVIDED BY DLLCC - HOOK-UP BY FABRICATOR.

COLORS

AKZO NOBEL 354D3

WHITE

AKZO NOBEL 325G5

PMS 350 C

DRAWN BY	CHECKED BY
MEM 06-31-09	JGE 06-31-09

ISSUED FOR / DATE	
80% CONSTRUCTION DOCS	8-18-09
100% CONSTRUCTION DOCS	9-18-09

DRAWING TITLE
GENERAL NOTES

OWNER
COLLEGE OF DUPAGE

APPROVAL / DATE
___-___-___ _____

PROJECT NUMBER
2906.06

SIGN TYPE	SHEET NO.
GN	GN

KMA DESIGN
135 TECHNOLOGY DRIVE, SUITE 401 · CANONSBURG, PA 15317 VOICE 724.745.8601 FAX 724.745.8607 WWW.THEKMAGROUP.COM

©COPYRIGHT 2008 KMA DESIGN

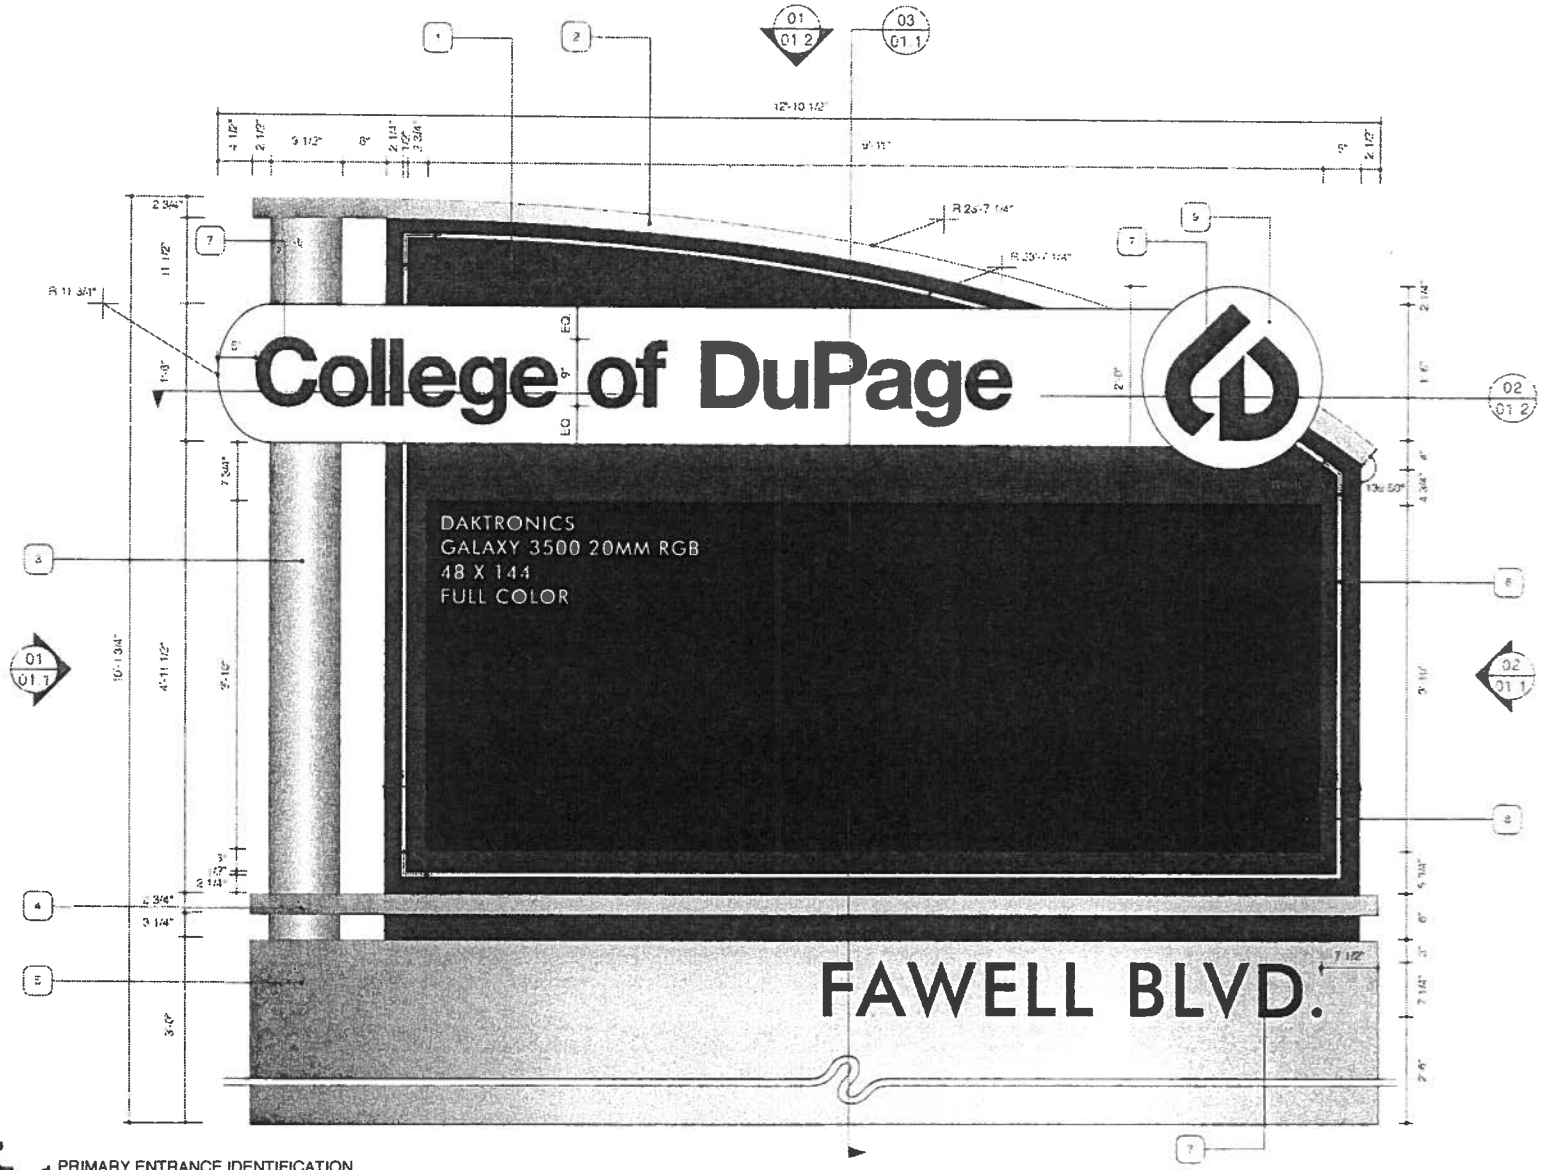

1 PRIMARY ENTRANCE IDENTIFICATION ELEVATION

SCALE: 3/4" = 1' - 0"

DRAWN BY	CHECKED BY
MRM 06-29-09	JGE 06-31-09

ISSUED FOR / DATE

CONSTRUCTION DOCS	06-31-09
100% CONSTRUCTION DOCS	06-31-09

REVISION NUMBER

DRAWING TITLE

PRIMARY ENTRANCE IDENTIFICATION W/ FULL COLOR L.E.D.

NOTES

ALL INTERNALLY ILLUMINATED SIGNS TO BE PAINTED REFLECTIVE WHITE ON THE INSIDE.

OWNER

COLLEGE OF DUPAGE

APPROVAL / DATE

PROJECT NUMBER

2906.06

SIGN TYPE	SHEET NO.
S01	01

KMA DESIGN
135 TECHNOLOGY DRIVE, SUITE 401 - CANONSBURG, PA 15317 VOICE 724.745.8601 FAX 724.745.8607 WWW.THEKMAGROUP.COM

©COPYRIGHT 2008 KMA DESIGN

149SF

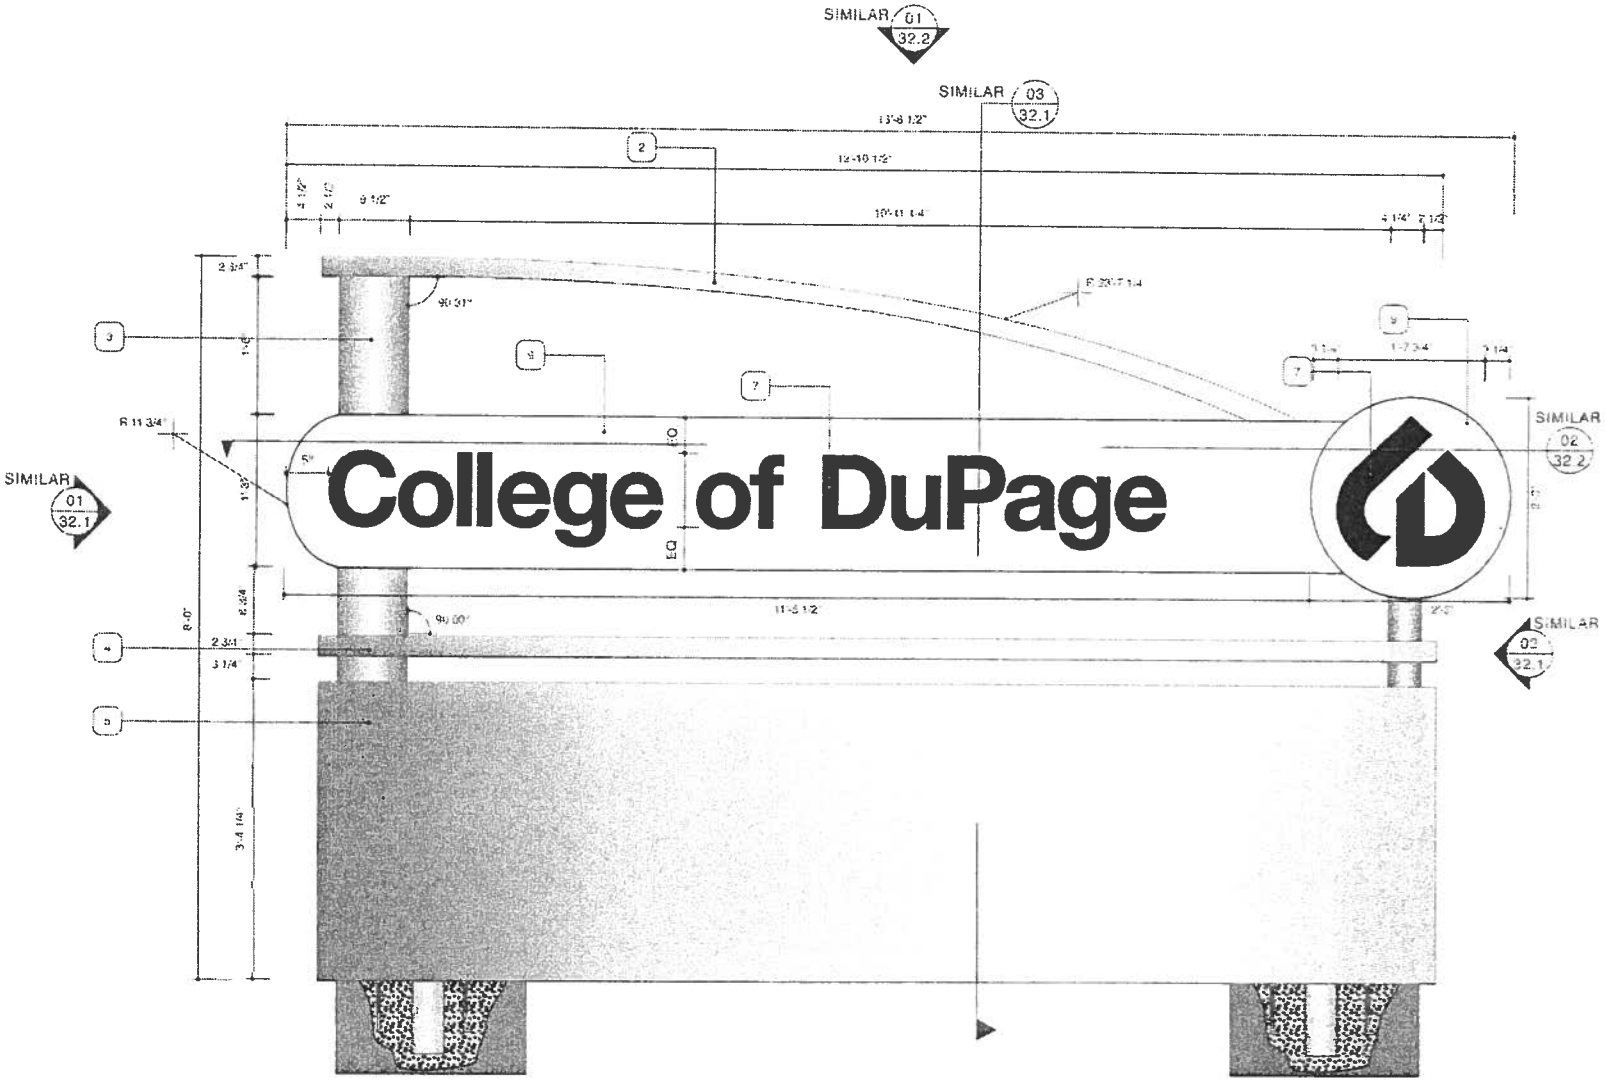

1 GATEWAY ENTRANCE IDENTIFICATION ELEVATION

SCALE: 3/4" = 1'-0"

DRAWN BY	CHECKED BY
MRM 10-08-09	BJM 10-08-09

ISSUED FOR / DATE

CONSTRUCTION DOCUMENTS	06-31-09
ISSUED FOR BID	10-09-09

REVISION NUMBER

DRAWING TITLE

GATEWAY ENTRANCE IDENTIFICATION

NOTES

ALL INTERNALLY ILLUMINATED SIGNS TO BE PAINTED REFLECTIVE WHITE ON THE INSIDE OF CABINET.

V3 KJWW ENGINEERING CONSULTANTS

OWNER

COLLEGE OF DUPAGE
425 FAWELL BLVD.
GLEN ELLYN, IL 60137

APPROVAL / DATE

PROJECT NUMBER

2906.06

SIGN TYPE	SHEET NO.
S03	34

©2009 KMA DESIGN

KMA DESIGN
135 TECHNOLOGY DRIVE, SUITE 401 - CANONSBURG, PA 15317 VOICE 724.745.8601 FAX 724.745.8607 WWW.THEKMAGROUP.COM

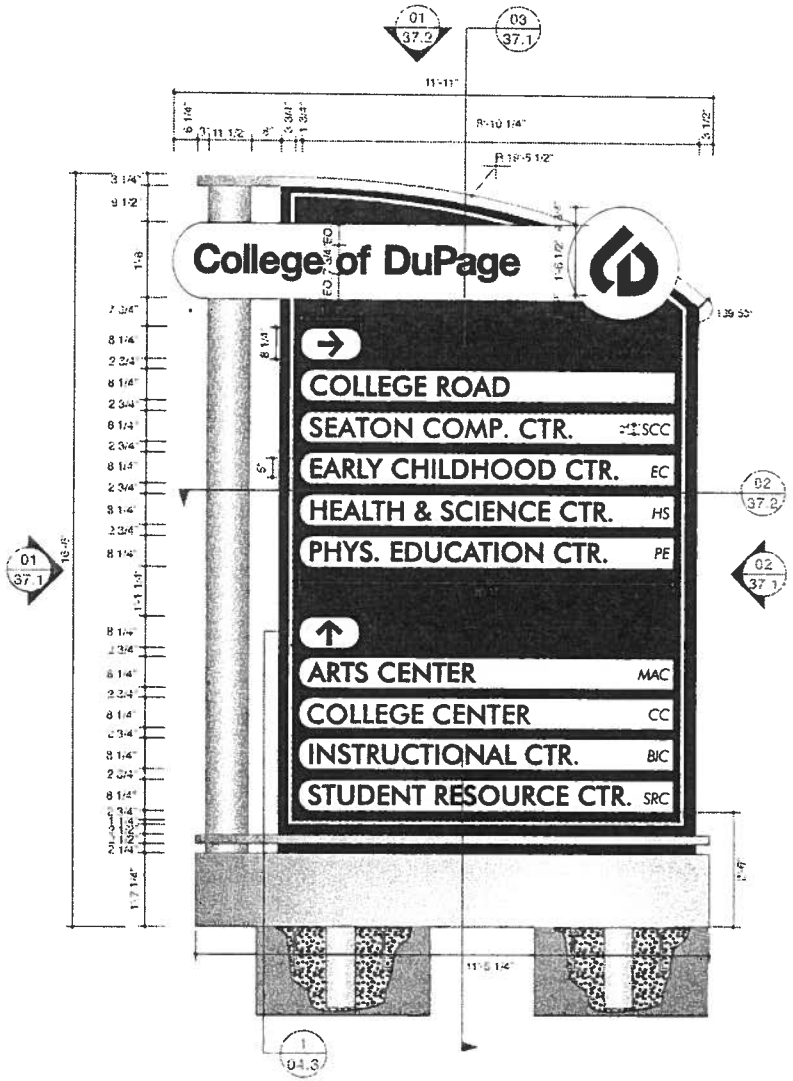

1 LARGE DIRECTIONAL - SIDE A
ELEVATION

SCALE: 3/8" = 1' - 0"

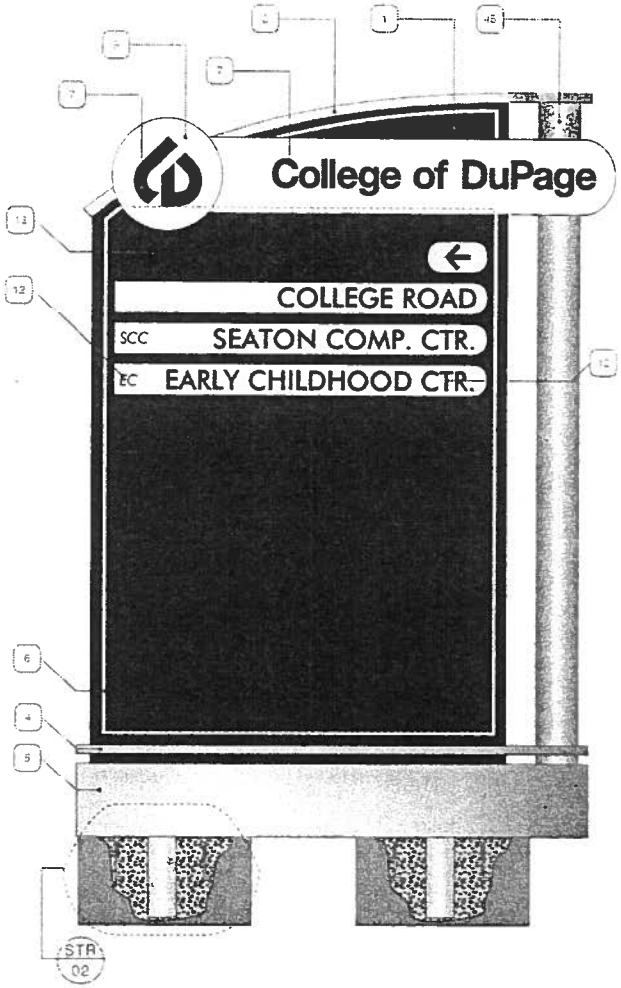

2 LARGE DIRECTIONAL - SIDE B
ELEVATION

SCALE: 3/8" = 1' - 0"

DRAWN BY	CHECKED BY
MRM 10-08-09	BJM 10-08-09

ISSUED FOR / DATE	
CONSTRUCTION DOCUMENTS	06-31-09
ISSUED FOR BID	10-09-09

REVISION NUMBER

DRAWING TITLE

LARGE VEHICULAR DIRECTIONAL

NOTES

ALL INTERNALLY ILLUMINATED SIGNS TO BE PAINTED REFLECTIVE WHITE ON THE INSIDE OF CABINET.

V3 KJWW ENGINEERING CONSULTANTS

OWNER

COLLEGE OF DUPAGE
425 FAWELL BLVD.
GLEN ELLYN, IL 60137

APPROVAL / DATE

PROJECT NUMBER

2906.06

SIGN TYPE	SHEET NO.
S04	37

KMA DESIGN
135 TECHNOLOGY DRIVE, SUITE 401 · CANONSBURG, PA 15317 VOICE 724.745.8601 FAX 724.745.8607 WWW.THEKMAGROUP.COM

©2009 KMA DESIGN

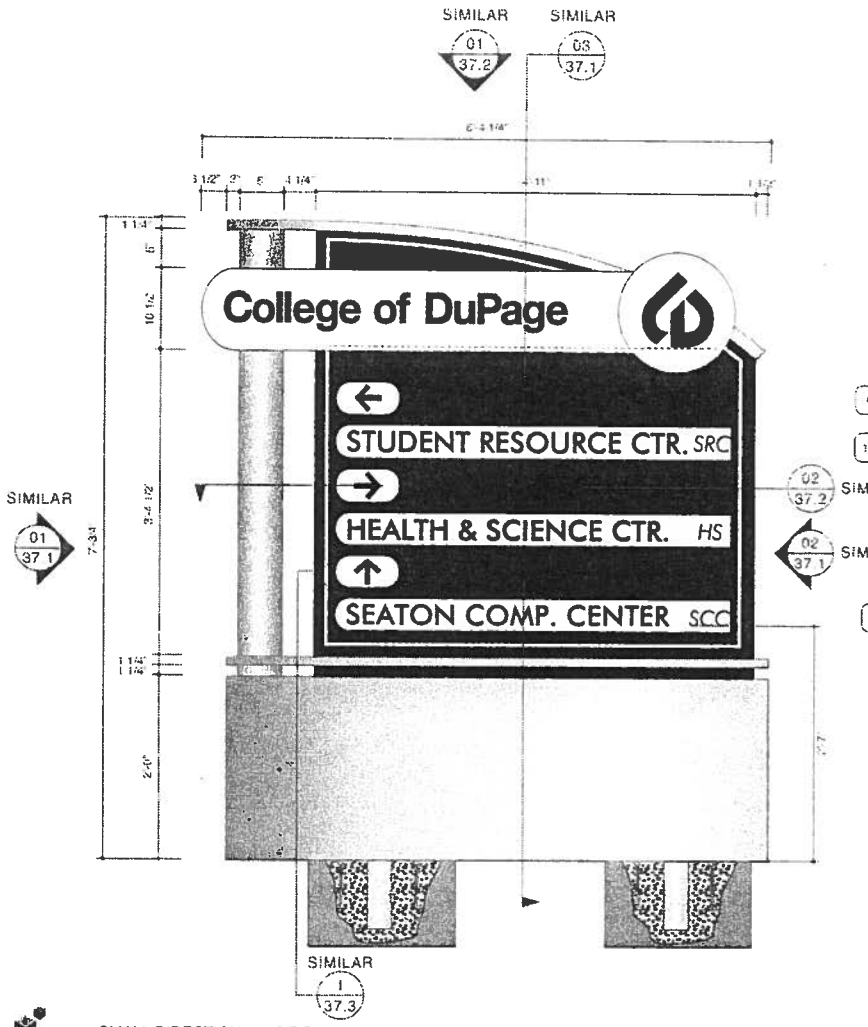

1 SMALL DIRECTIONAL - SIDE A
ELEVATION - TYPICAL

SCALE: 3/4" = 1' - 0"

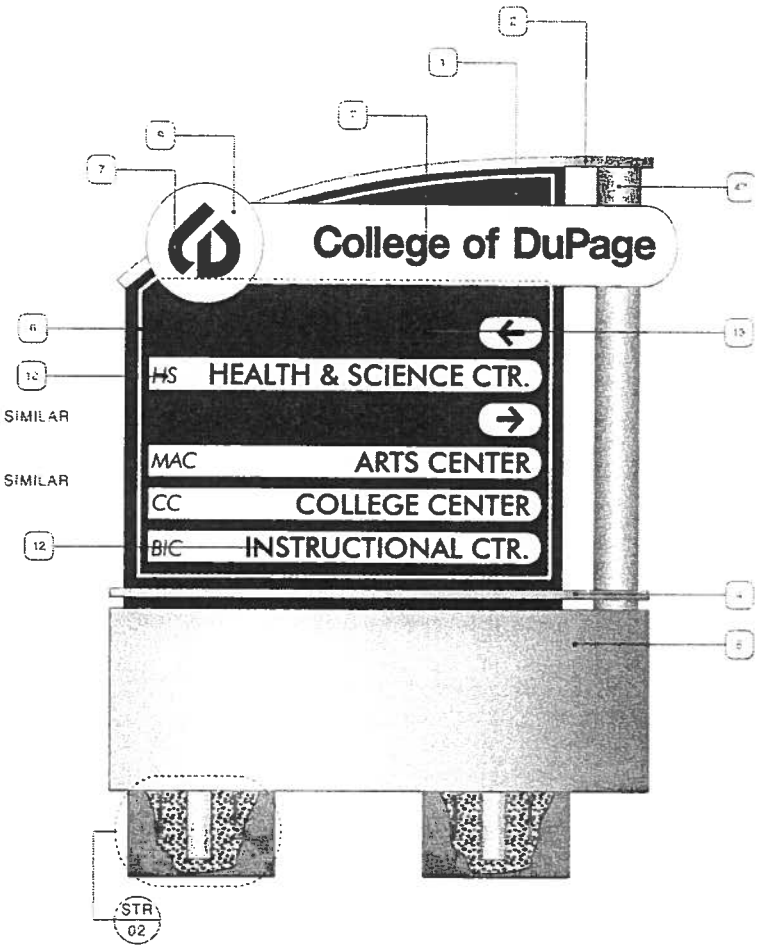

2 SMALL DIRECTIONAL - SIDE B
ELEVATION - TYPICAL

SCALE: 3/4" = 1' - 0"

DRAWN BY	CHECKED BY
MRM 10-08-09	BJM 10-08-09

ISSUED FOR / DATE	
CONSTRUCTION DOCUMENTS	06-31-09
ISSUED FOR BID	10-09-09

REVISION NUMBER

DRAWING TITLE

SMALL VEHICULAR DIRECTIONAL

NOTES

ALL INTERNALLY ILLUMINATED SIGNS TO BE PAINTED REFLECTIVE WHITE ON THE INSIDE OF CABINET.

KJWW ENGINEERING CONSULTANTS

OWNER

COLLEGE OF DUPAGE
425 FAWELL BLVD.
GLEN ELLYN, IL 60137

APPROVAL / DATE

PROJECT NUMBER

2906.06

SIGN TYPE	SHEET NO.
S05	39

KMA DESIGN
135 TECHNOLOGY DRIVE, SUITE 401 · CANONSBURG, PA 15317 VOICE 724.745.8601 FAX 724.745.8607 WWW.THEKMAGROUP.COM

©2009 KMA DESIGN

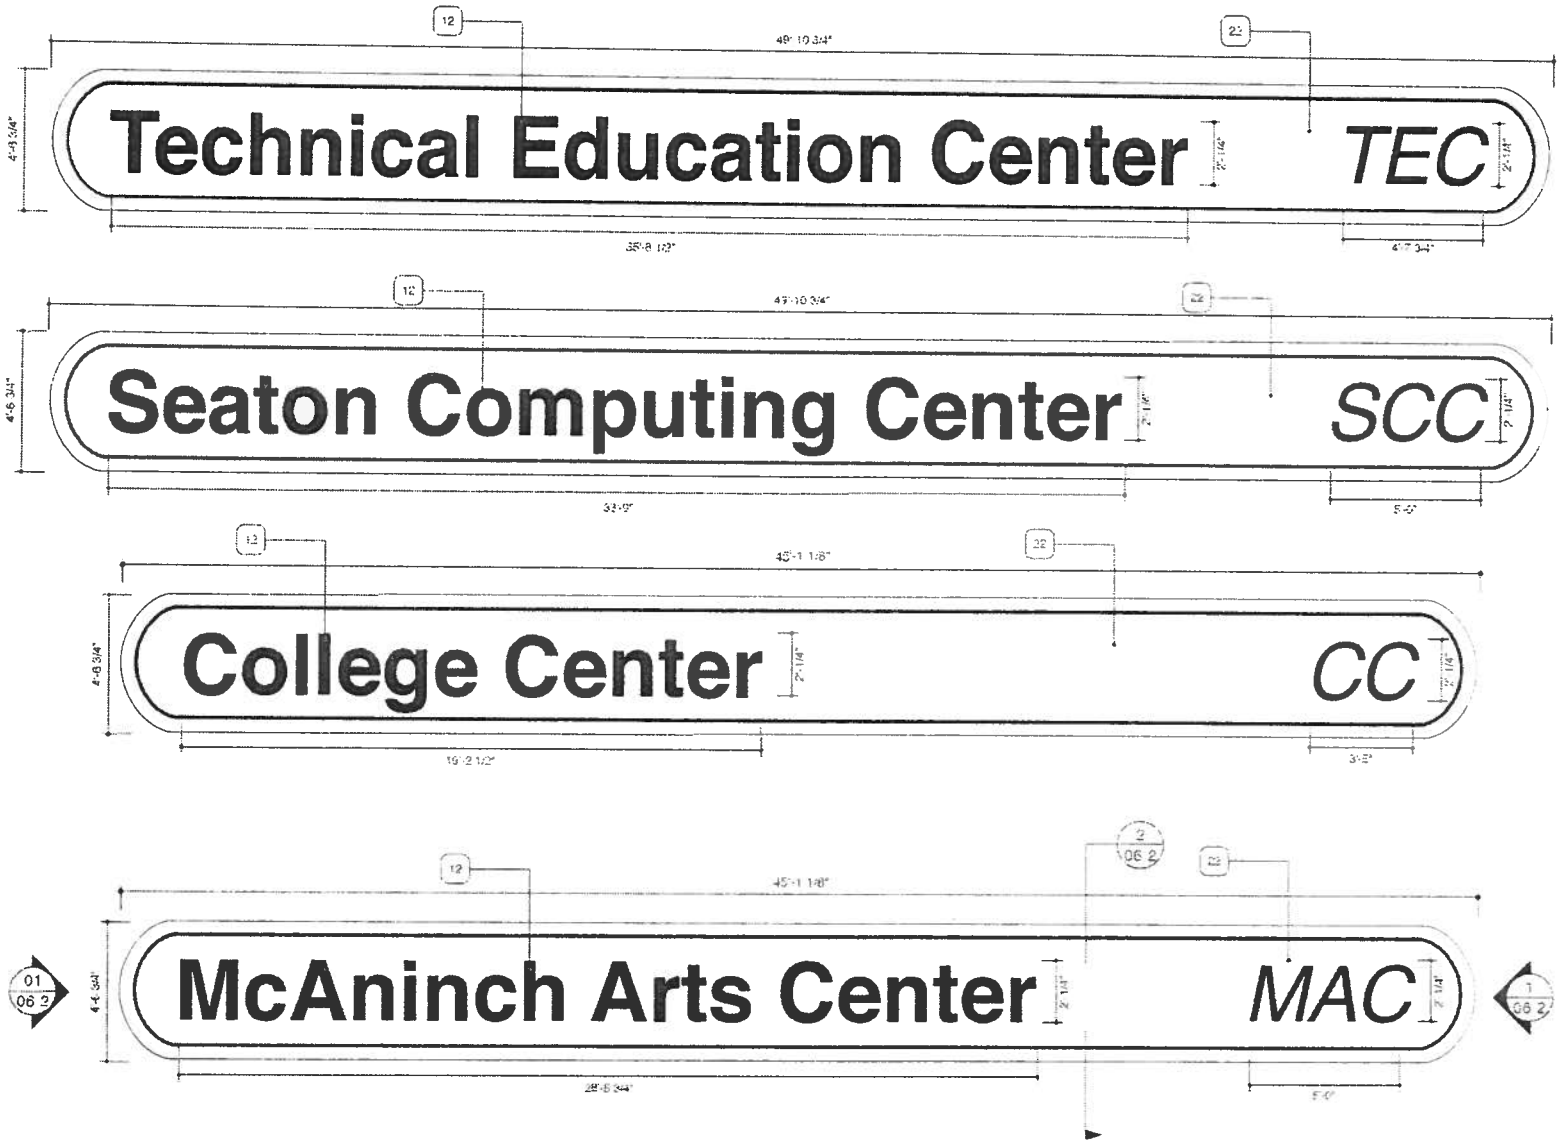

1 WALL-MOUNTED BUILDING IDENTIFICATION
ELEVATION - TYPICAL

SCALE: 1/4" = 1' - 0"

DRAWN BY	CHECKED BY
MRM 06-29-09	JGE 06-31-09

ISSUED FOR / DATE

CONSTRUCTION DOCS	06-31-09
100% CONSTRUCTION DOCS	06-31-09

REVISION NUMBER

DRAWING TITLE

WALL-MOUNTED BUILDING IDENTIFICATION

NOTES

ALL INTERNALLY ILLUMINATED SIGNS TO BE PAINTED REFLECTIVE WHITE ON THE INSIDE.

OWNER

COLLEGE OF DUPAGE

APPROVAL / DATE

PROJECT NUMBER

2906.06

SIGN TYPE	SHEET NO.
S06	06.1

KMA DESIGN
135 TECHNOLOGY DRIVE, SUITE 401 · CANONSBURG, PA 15317 VOICE 724.745.8601 FAX 724.745.8607 WWW.THEKMAGROUP.COM

©COPYRIGHT 2008 KMA DESIGN

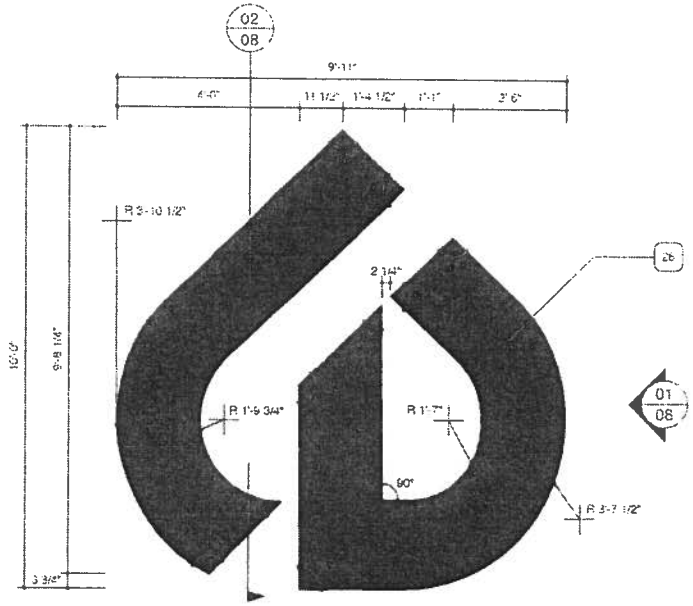

1 WALL-MOUNTED BUILDING IDENTIFICATION - LIGHT WALL COLOR APPLICATION
ELEVATION - TYPICAL - SIGN TYPE 7 SCALE: 3/8" = 1' - 0"

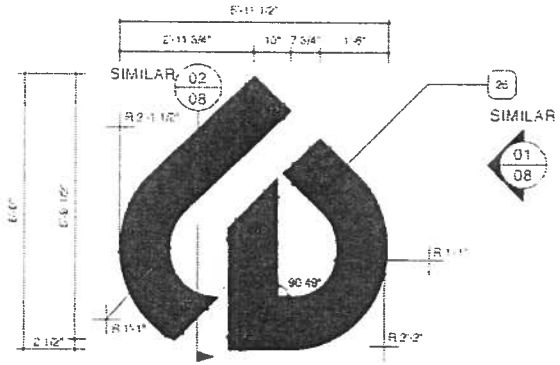

2 WALL-MOUNTED BUILDING IDENTIFICATION - LIGHT WALL COLOR APPLICATION
ELEVATION - TYPICAL - SIGN TYPE 8 SCALE: 3/8" = 1' - 0"

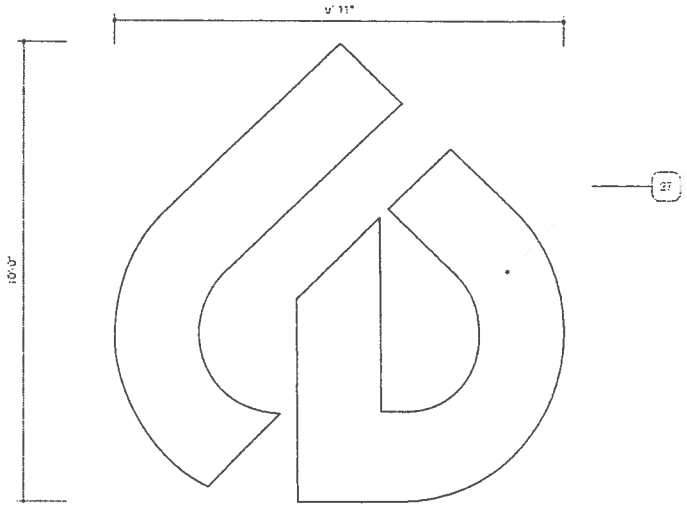

3 WALL-MOUNTED BUILDING IDENTIFICATION - DARK WALL COLOR APPLICATION
ELEVATION - TYPICAL - SIGN TYPE 7 SCALE: 3/8" = 1' - 0"

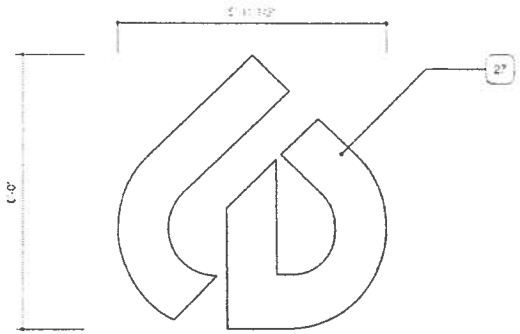

4 WALL-MOUNTED BUILDING IDENTIFICATION - DARK WALL COLOR APPLICATION
ELEVATION - TYPICAL - SIGN TYPE 8 SCALE: 3/8" = 1' - 0"

DRAWN BY	CHECKED BY
MRM 06-29-09	JGE 06-31-09

ISSUED FOR / DATE	
CONSTRUCTION DOCS	06-31-09
100% CONSTRUCTION DOCS	06-31-09

REVISION NUMBER

DRAWING TITLE

BUILDING MOUNT COD LOGOS

NOTES

ALL INTERNALLY ILLUMINATED SIGNS TO BE PAINTED REFLECTIVE WHITE ON THE INSIDE.

OWNER

COLLEGE OF DUPAGE

APPROVAL / DATE

PROJECT NUMBER

2906.06

SIGN TYPE	SHEET NO.
S07, S08	07

KMA DESIGN
135 TECHNOLOGY DRIVE, SUITE 401 · CANONSBURG, PA 15317 VOICE 724.745.8601 FAX 724.745.8607 WWW.THEKMAGROUP.COM

©COPYRIGHT 2008 KMA DESIGN

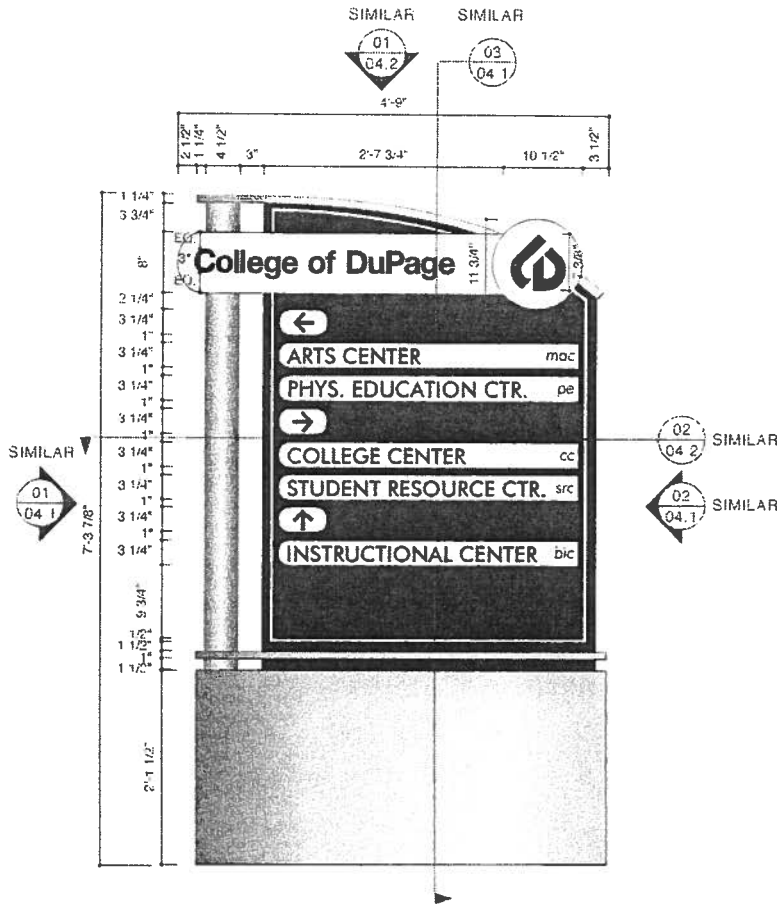

1 PEDESTRIAN DIRECTIONAL - SIDE A
ELEVATION - TYPICAL

SCALE: 3/4" = 1' - 0"

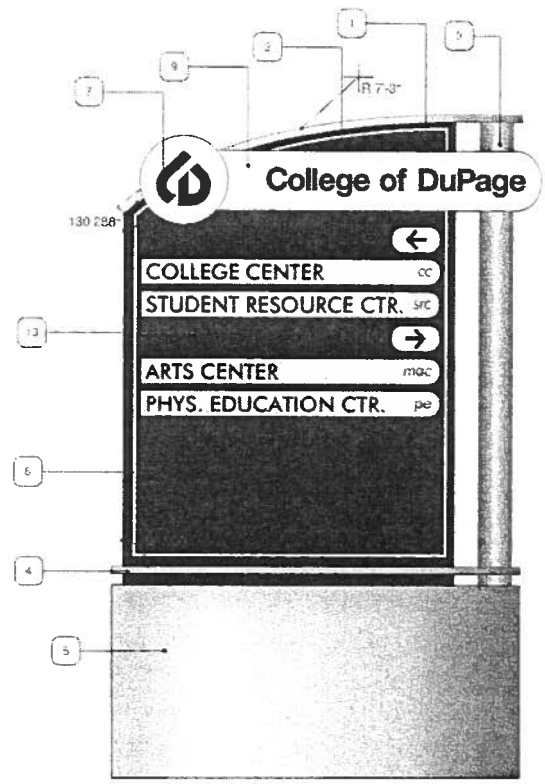

2 PEDESTRIAN DIRECTIONAL - SIDE B
ELEVATION - TYPICAL

SCALE: 3/4" = 1' - 0"

DRAWN BY	CHECKED BY
MRM 06-29-09	JGE 06-31-09

ISSUED FOR / DATE

CONSTRUCTION DOCS	06-31-09
100% CONSTRUCTION DOCS	06-31-09

REVISION NUMBER

DRAWING TITLE

PEDESTRIAN DIRECTIONAL

NOTES

ALL INTERNALLY ILLUMINATED SIGNS TO BE PAINTED REFLECTIVE WHITE ON THE INSIDE.

OWNER

COLLEGE OF DUPAGE

APPROVAL / DATE

PROJECT NUMBER

2906.06

SIGN TYPE	SHEET NO.
S09	09

KMA DESIGN
135 TECHNOLOGY DRIVE, SUITE 401 - CANONSBURG, PA 15317 VOICE 724.745.8601 FAX 724.745.8607 WWW.THEKMAGROUP.COM

©COPYRIGHT 2008 KMA DESIGN

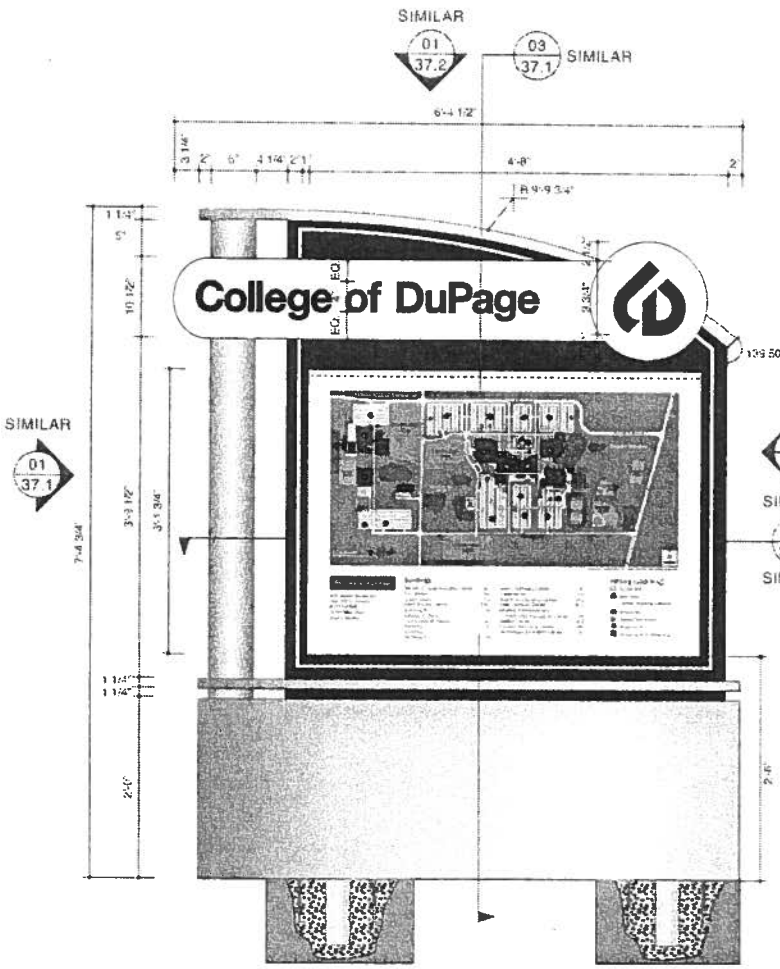

1 DIRECTORY - SIDE A ELEVATION

SCALE: 3/4" = 1' - 0"

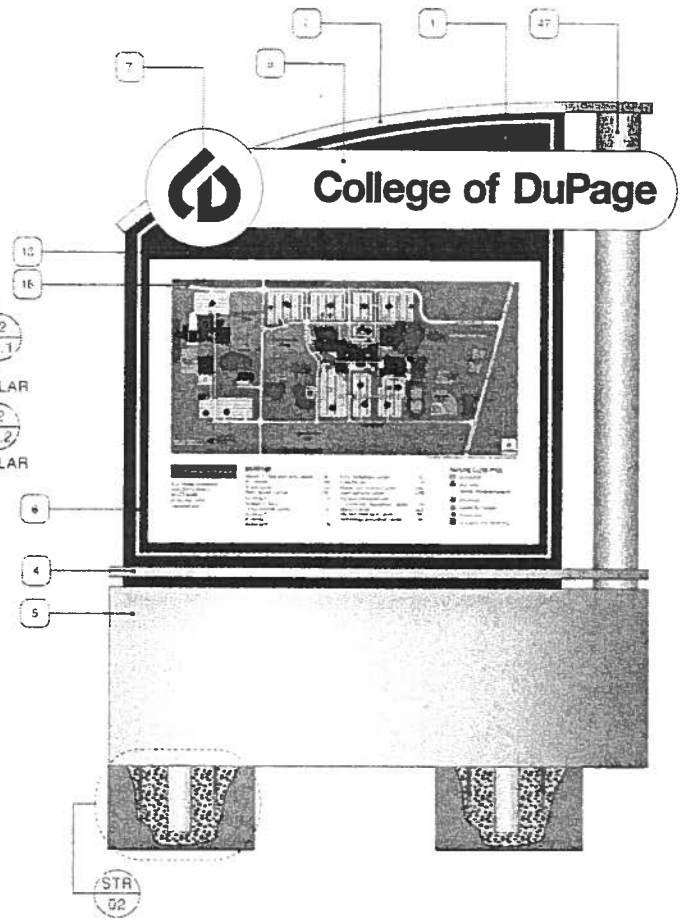

2 DIRECTORY - SIDE B ELEVATION

SCALE: 3/4" = 1' - 0"

DRAWN BY	CHECKED BY
MRM 10-08-09	BJM 10-08-09

ISSUED FOR / DATE	
CONSTRUCTION DOCUMENTS	06-31-09
ISSUED FOR BID	10-09-09

REVISION NUMBER

DRAWING TITLE

DIRECTORY

NOTES

ALL INTERNALLY ILLUMINATED SIGNS TO BE PAINTED REFLECTIVE WHITE ON THE INSIDE OF CABINET.

KJWW ENGINEERING CONSULTANTS

OWNER

COLLEGE OF DUPAGE
425 FAWELL BLVD.
GLEN ELLYN, IL 60137

APPROVAL / DATE

PROJECT NUMBER

2906.06

SIGN TYPE	SHEET NO.
S10	36

KMA DESIGN
135 TECHNOLOGY DRIVE, SUITE 401 - CANONSBURG, PA 15317 VOICE 724.745.8601 FAX 724.745.8607 WWW.THEKMAGROUP.COM

©2009 KMA DESIGN

1 PARKING LOT IDENTIFICATION ELEVATION SCALE: 1 1/2" = 1' - 0"

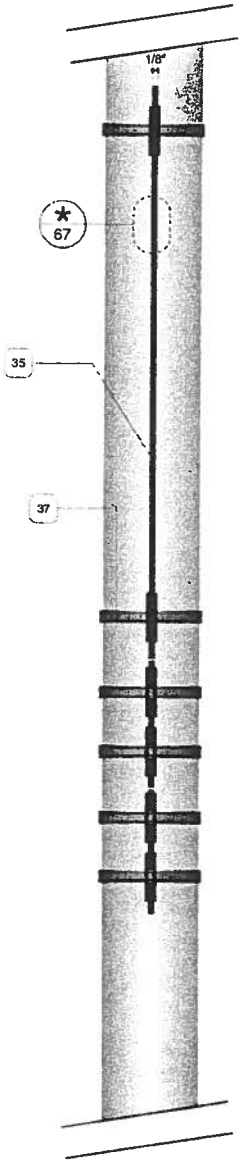

2 PARKING LOT IDENTIFICATION END VIEW SCALE: 1 1/2" = 1' - 0"

3 PARKING LOT IDENTIFICATION MINIMUM HEIGHT ELEVATION SCALE: 1/2" = 1' - 0"

DRAWN BY	CHECKED BY
MRM 10-08-09	BJM 10-08-09

CONSTRUCTION DOCUMENTS 06-31-09
ISSUED FOR BID 10-09-09

REVISION NUMBER

DRAWING TITLE
PARKING LOT IDENTIFICATION

NOTES
* END VIEW DETAIL

125" ALUMINUM
REFLECTIVE VINYL
TRANSPARENT VINYL

KJWW ENGINEERING CONSULTANTS

OWNER
COLLEGE OF DUPAGE
425 FAWELL BLVD.
GLEN ELLYN, IL 60137

APPROVAL / DATE

PROJECT NUMBER
2906.06

SIGN TYPE	SHEET NO.
S11	67

KMA DESIGN
135 TECHNOLOGY DRIVE, SUITE 401 - CANONSBURG, PA 15317 VOICE 724.745.8601 FAX 724.745.8607 WWW.THEKMAGROUP.COM
©2009 KMA DESIGN

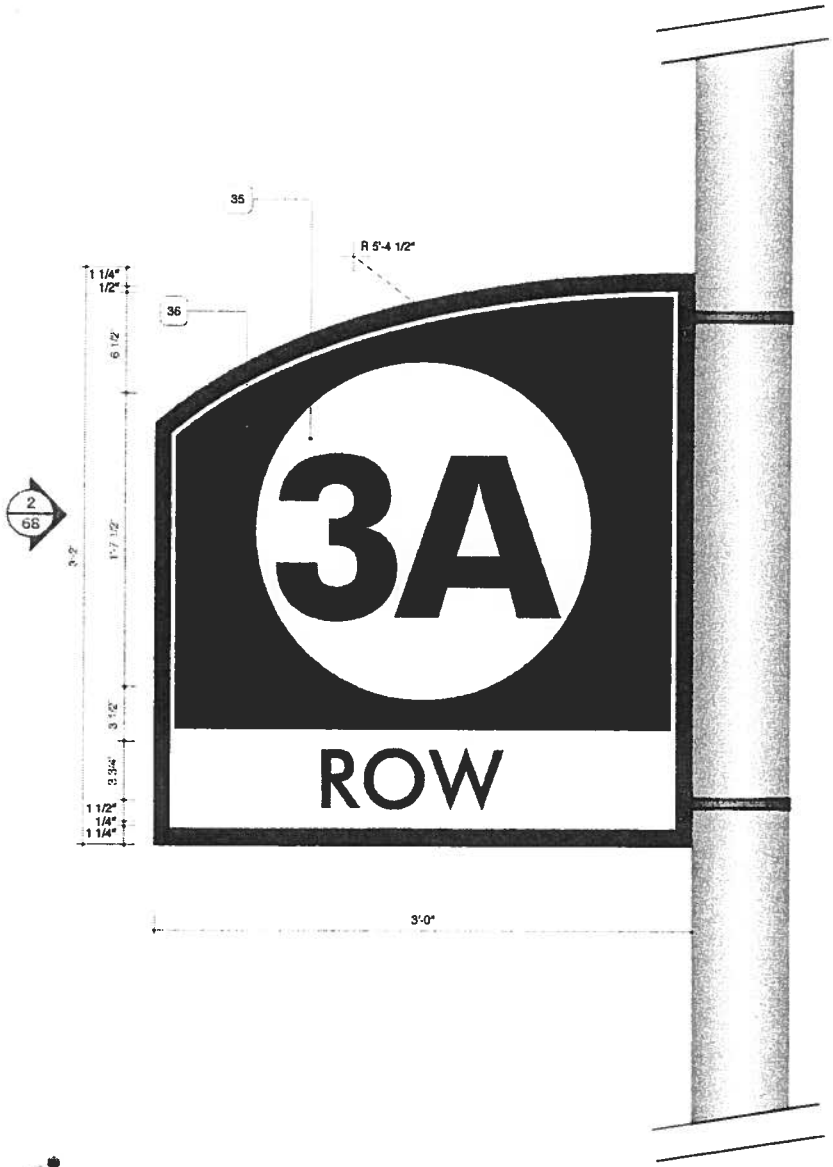

1 ROW IDENTIFICATION ELEVATION SCALE: 1 1/2" = 1' - 0"

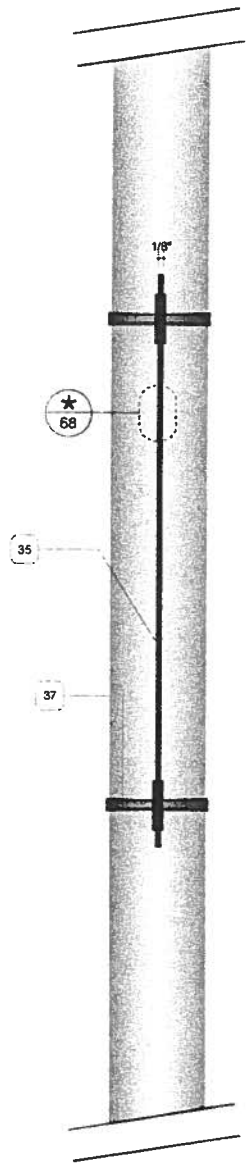

2 ROW IDENTIFICATION END VIEW SCALE: 1 1/2" = 1' - 0"

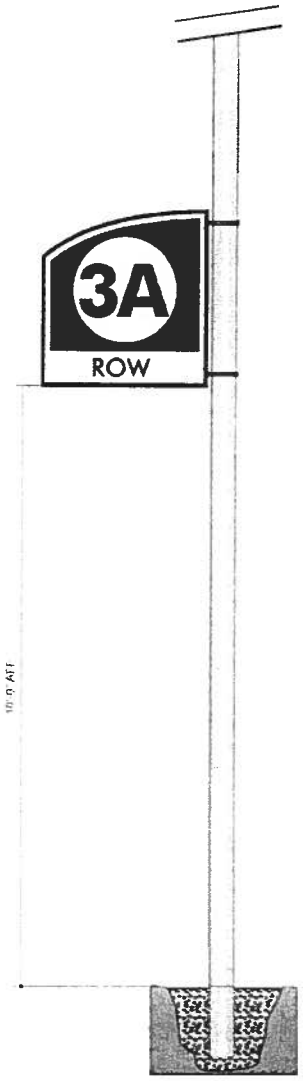

3 ROW IDENTIFICATION MINIMUM HEIGHT ELEVATION SCALE: 1/2" = 1' - 0"

DRAWN BY	CHECKED BY
MRM 10-08-09	BJM 10-08-09

CONSTRUCTION DOCUMENTS	06-31-09
ISSUED FOR BID	10-09-09

REVISION NUMBER

DRAWING TITLE

PARKING LOT IDENTIFICATION

NOTES

* END VIEW DETAIL

.125" ALUMINUM

REFLECTIVE VINYL

TRANSPARENT VINYL

KJWW ENGINEERING CONSULTANTS

OWNER

COLLEGE OF DUPAGE
425 FAWELL BLVD.
GLEN ELLYN, IL 60137

APPROVAL / DATE

PROJECT NUMBER

2906.06

SIGN TYPE	SHEET NO.
S11.1	68

KMA DESIGN
135 TECHNOLOGY DRIVE, SUITE 401 - CANONSBURG, PA 15317 VOICE 724.745.8601 FAX 724.745.8607 WWW.THEKMAGROUP.COM

©2009 KMA DESIGN

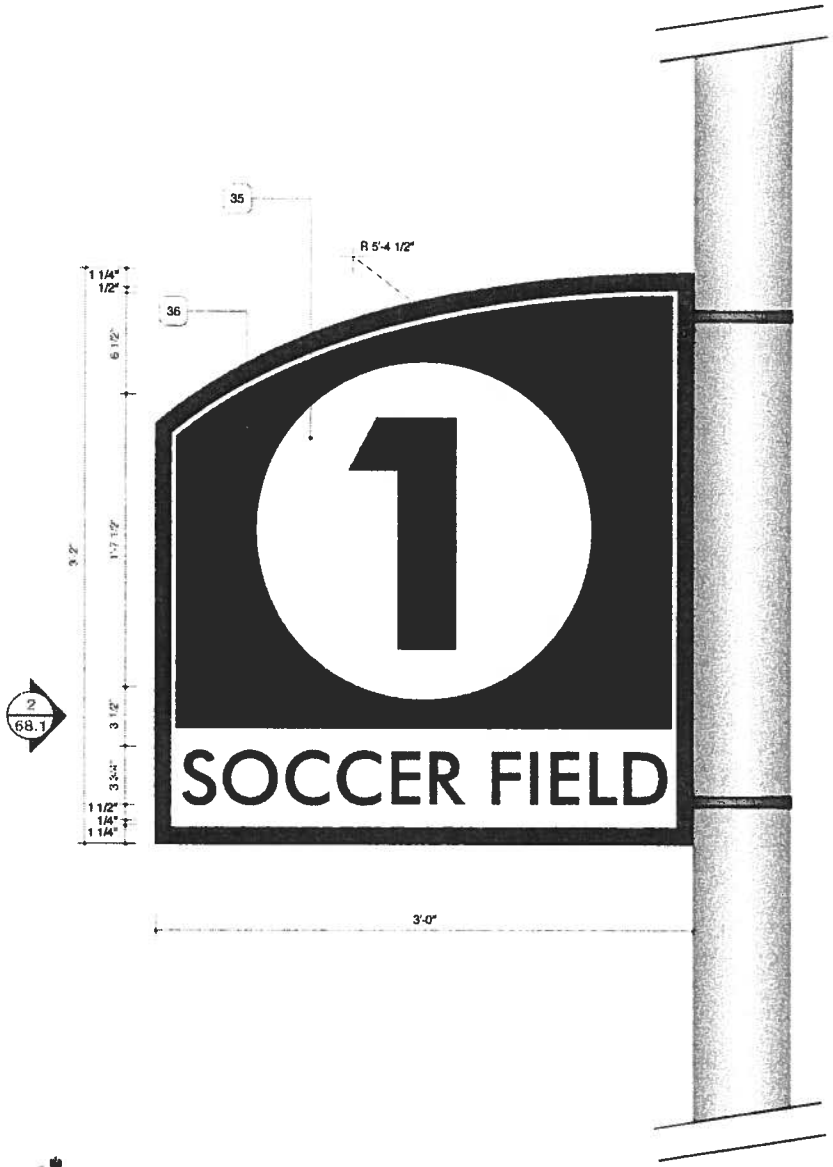

1 ATHLETIC LOT IDENTIFICATION
ELEVATION
SCALE: 1 1/2" = 1' - 0"

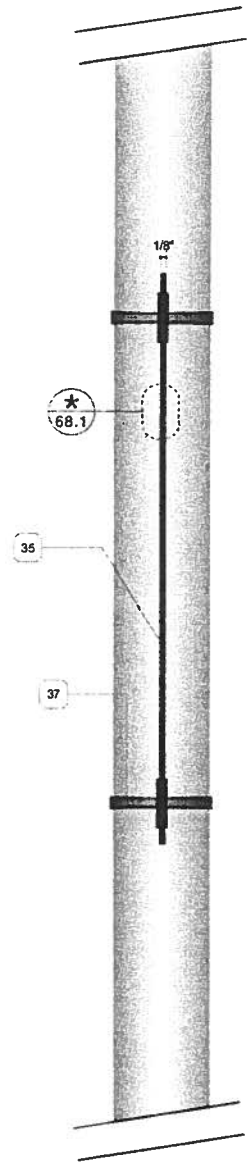

2 ATHLETIC LOT IDENTIFICATION
END VIEW
SCALE: 1 1/2" = 1' - 0"

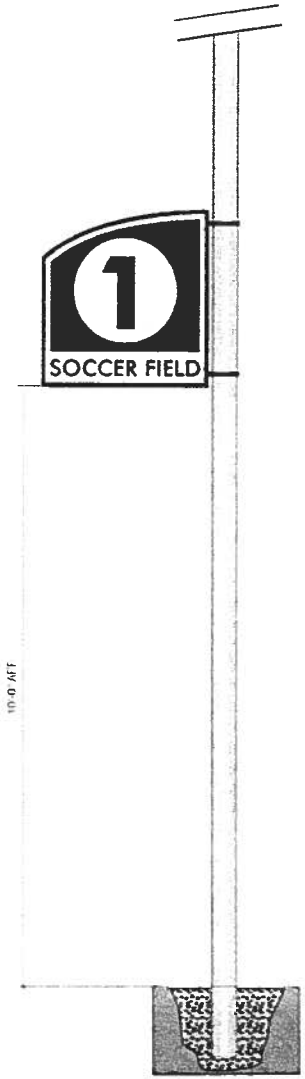

3 ATHLETIC IDENTIFICATION MINIMUM HEIGHT
ELEVATION
SCALE: 1/2" = 1' - 0"

DRAWN BY	CHECKED BY
MRM 10-08-09	BJM 10-08-09

CONSTRUCTION DOCUMENTS	06-31-09
ISSUED FOR BID	10-09-09

REVISION NUMBER

DRAWING TITLE

PARKING LOT IDENTIFICATION

NOTES

* END VIEW DETAIL

.125" ALUMINUM

REFLECT VE VINYL

TRANSPARENT VINYL

KJWW ENGINEERING CONSULTANTS
Experience you can build on™

OWNER

COLLEGE OF DUPAGE
425 FAWELL BLVD.
GLEN ELLYN, IL 60137

APPROVAL / DATE

PROJECT NUMBER

2906.06

SIGN TYPE	SHEET NO.
S11.1	68.1

KMA DESIGN
135 TECHNOLOGY DRIVE, SUITE 401 - CANONSBURG, PA 15317 VOICE 724.745.8601 FAX 724.745.8607 WWW.THEKMAGROUP.COM

©2009 KMA DESIGN

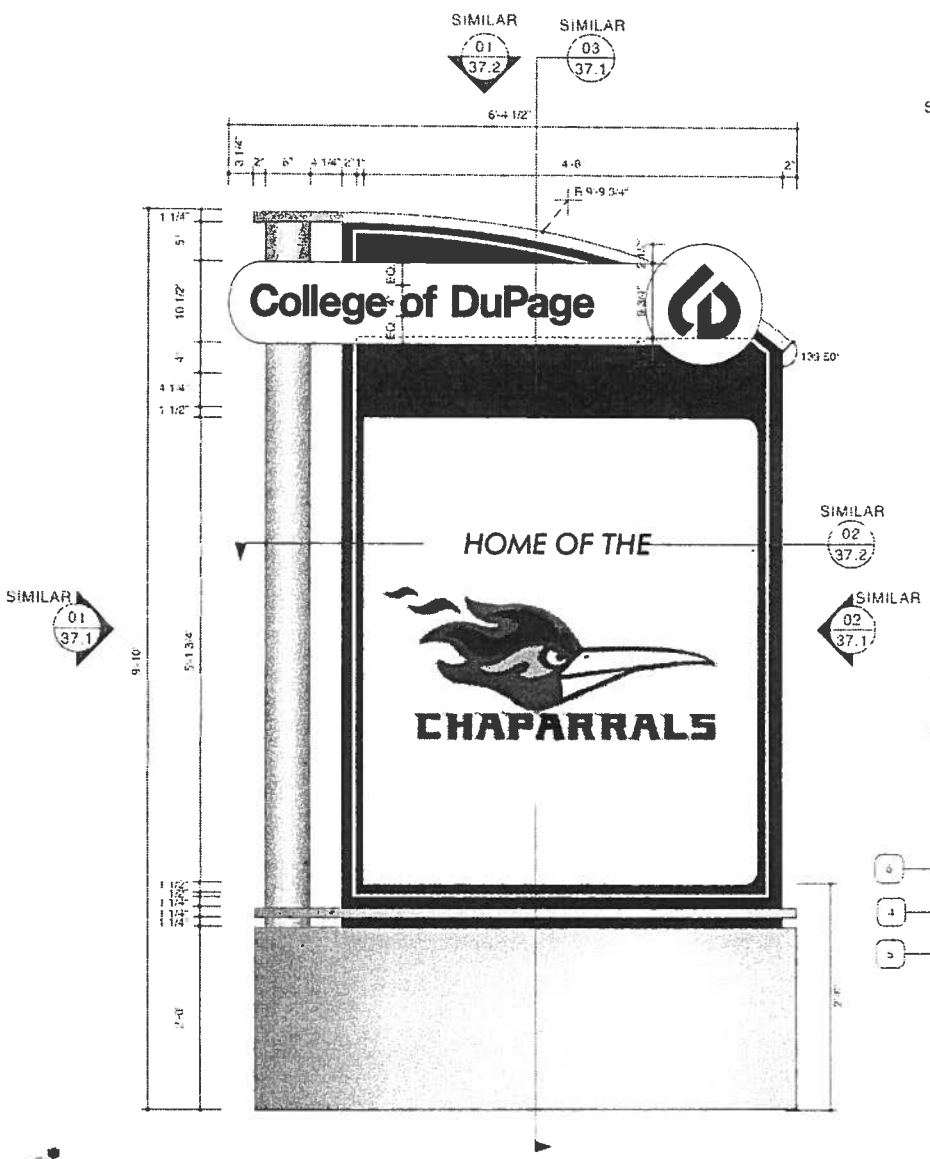

1 VEHICULAR INFORMATIONAL - SIDE A ELEVATION

SCALE: 3/4" = 1' - 0"

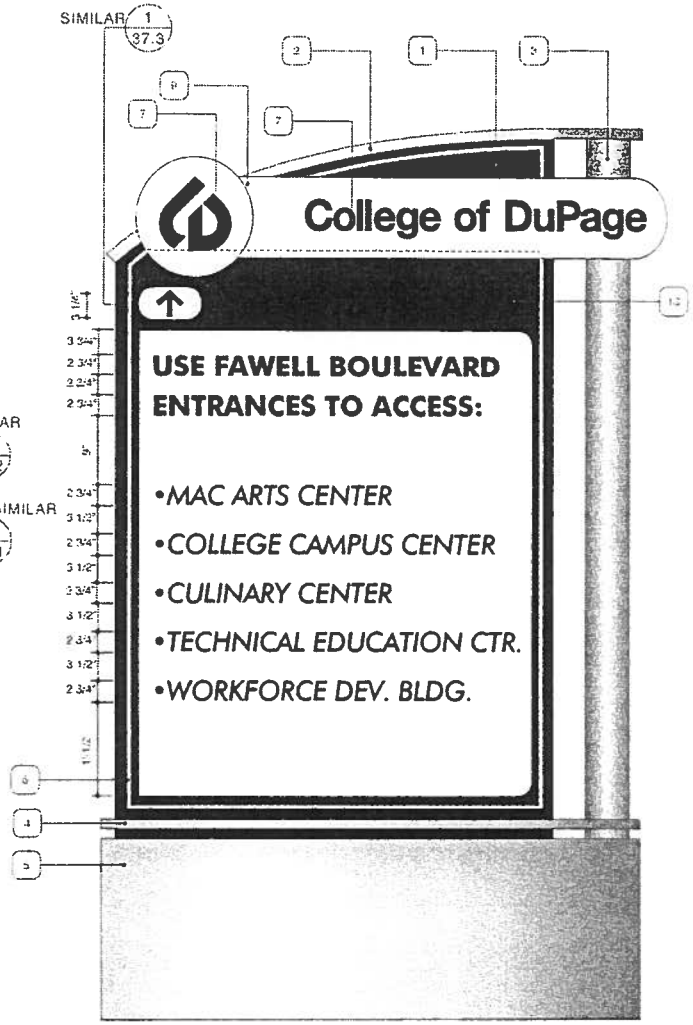

2 VEHICULAR INFORMATIONAL - SIDE B ELEVATION

SCALE: 3/4" = 1' - 0"

DRAWN BY	CHECKED BY
MRM 10-08-09	BJM 10-08-09

ISSUED FOR / DATE	
CONSTRUCTION DOCUMENTS	06-31-09
ISSUED FOR BID	10-09-09

REVISION NUMBER

DRAWING TITLE

VEHICULAR INFORMATIONAL

NOTES

ALL INTERNALLY ILLUMINATED SIGNS TO BE PAINTED REFLECTIVE WHITE ON THE INSIDE OF CABINET.

V3 KJWW ENGINEERING CONSULTANTS

OWNER

COLLEGE OF DUPAGE
425 FAWELL BLVD.
GLEN ELLYN, IL 60137

APPROVAL / DATE

PROJECT NUMBER

2906.06

SIGN TYPE	SHEET NO.
S15	38

KMA DESIGN
135 TECHNOLOGY DRIVE, SUITE 401 · CANONSBURG, PA 15317 VOICE 724.745.8601 FAX 724.745.8607 WWW.THEKMAGROUP.COM

©2009 KMA DESIGN

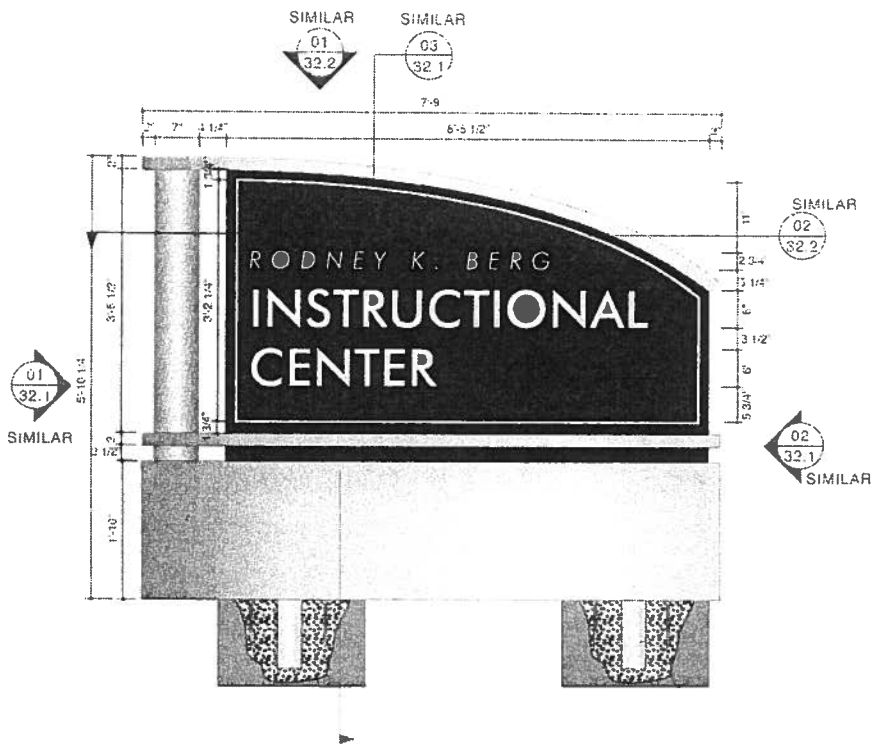

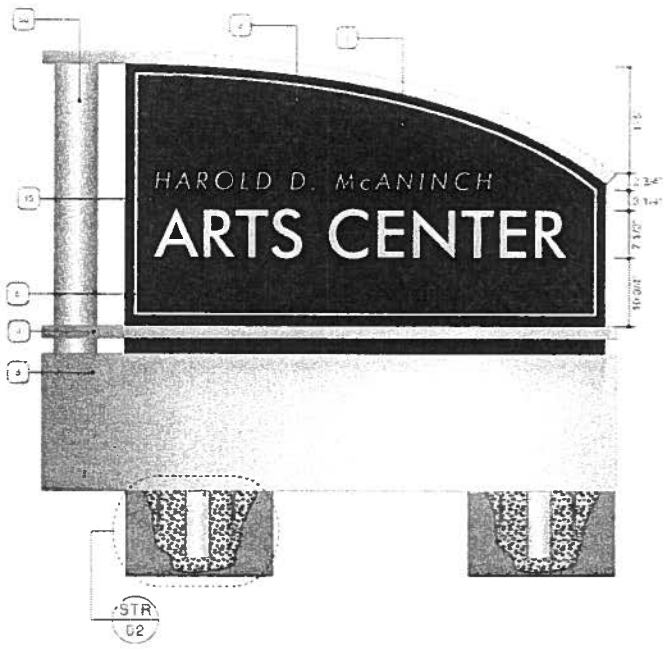

1 FREESTANDING BUILDING IDENTIFICATION
ELEVATION

SCALE: 5/8" = 1' - 0"

DRAWN BY	CHECKED BY
MRM 06-29-09	BJM 09-21-09

ISSUED FOR / DATE

CONSTRUCTION DOCUMENTS	10-02-09
ISSUED FOR BID	10-09-09

REVISION NUMBER

DRAWING TITLE

FREESTANDING BUILDING IDENTIFICATION

NOTES

ALL INTERNALLY ILLUMINATED SIGNS TO BE PAINTED REFLECTIVE WHITE ON THE INSIDE OF CABINET.

V3 KJWW ENGINEERING CONSULTANTS

OWNER

COLLEGE OF DUPAGE
425 FAWELL BLVD.
GLEN ELLYN, IL 60137

APPROVAL / DATE

PROJECT NUMBER

2906.06

SIGN TYPE	SHEET NO.
S16	35

KMA DESIGN
135 TECHNOLOGY DRIVE, SUITE 401 · CANONSBURG, PA 15317 VOICE 724.745.8601 FAX 724.745.8607 WWW.THEKMAGROUP.COM

©2009 KMA DESIGN

1 PARKING LOT IDENTIFICATION ELEVATION SCALE: 1 1/2" = 1' - 0"

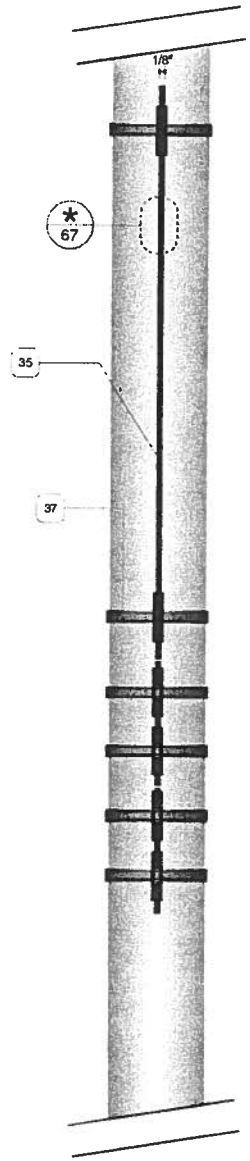

2 PARKING LOT IDENTIFICATION END VIEW SCALE: 1 1/2" = 1' - 0"

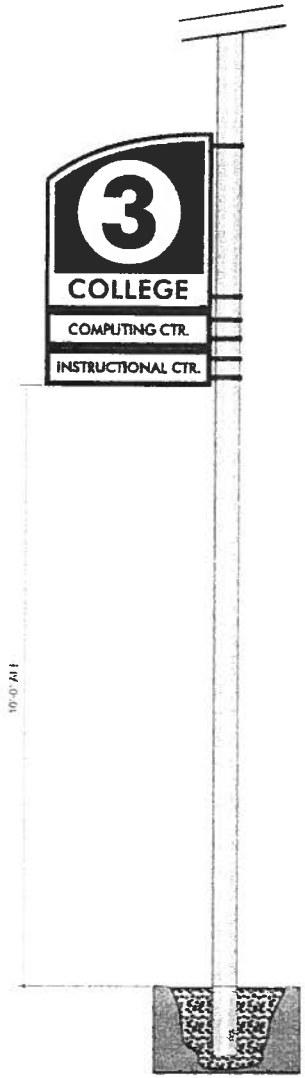

3 PARKING LOT IDENTIFICATION MINIMUM HEIGHT ELEVATION SCALE: 1/2" = 1' - 0"

DRAWN BY	CHECKED BY
MRM 10-08-09	BJM 10-08-09

CONSTRUCTION DOCUMENTS 06-31-09
ISSUED FOR BID 10-09-09

REVISION NUMBER

DRAWING TITLE
PARKING LOT IDENTIFICATION

NOTES
* END VIEW DETAIL

.125" ALUMINUM
REFLECTIVE VINYL
TRANSPARENT VINYL

KJWW ENGINEERING CONSULTANTS
Experience you can build on™

OWNER
COLLEGE OF DUPAGE
425 FAWELL BLVD.
GLEN ELLYN, IL 60137

APPROVAL / DATE

PROJECT NUMBER
2906.06

SIGN TYPE	SHEET NO.
S11	67

KMA DESIGN
135 TECHNOLOGY DRIVE, SUITE 401 · CANONSBURG, PA 15317 VOICE 724.745.8601 FAX 724.745.8607 WWW.THEKMAGROUP.COM
©2009 KMA DESIGN

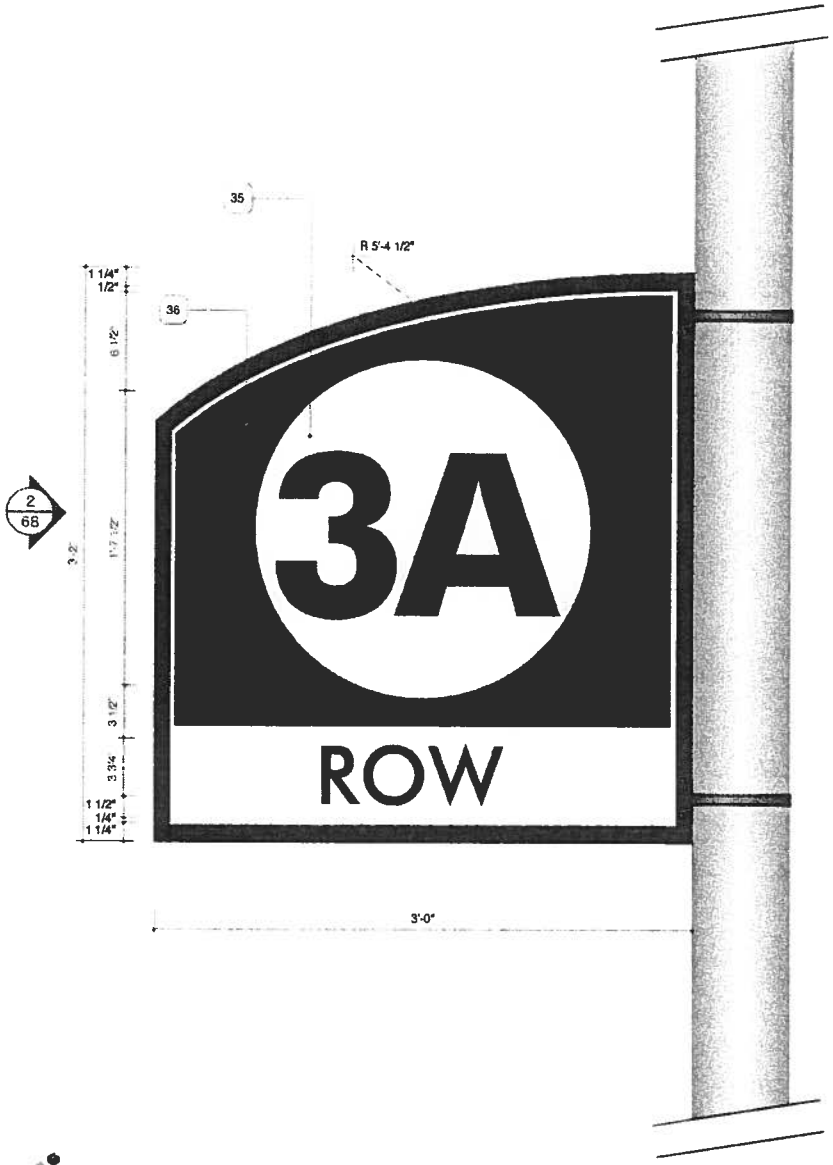

1 ROW IDENTIFICATION ELEVATION SCALE: 1 1/2" = 1' - 0"

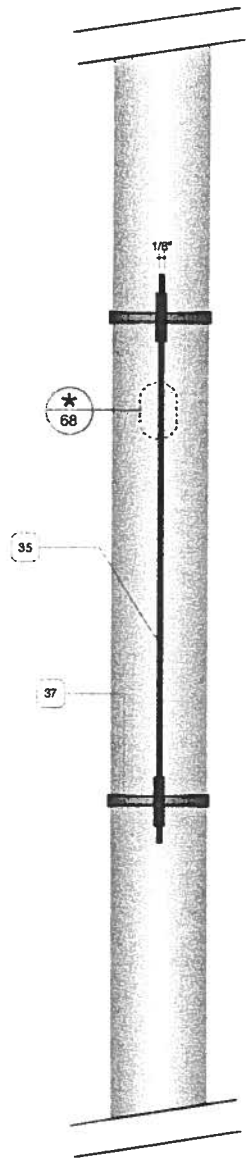

2 ROW IDENTIFICATION END VIEW SCALE: 1 1/2" = 1' - 0"

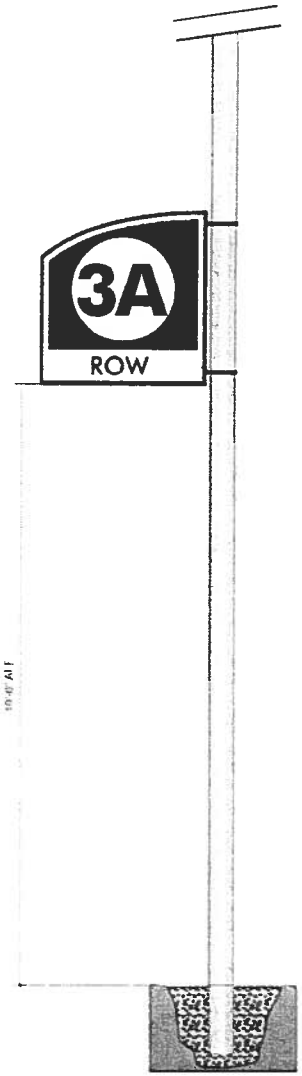

3 ROW IDENTIFICATION MINIMUM HEIGHT ELEVATION SCALE: 1/2" = 1' - 0"

DRAWN BY	CHECKED BY
MRM 10-08-09	BJM 10-08-09

CONSTRUCTION DOCUMENTS	06-31-09
ISSUED FOR BID	10-09-09

REVISION NUMBER

DRAWING TITLE

PARKING LOT IDENTIFICATION

NOTES

* END VIEW DETAIL

125" ALUMINUM

REFLECTIVE VINYL

TRANSPARENT VINYL

KJWW ENGINEERING CONSULTANTS

OWNER

COLLEGE OF DUPAGE
425 FAWELL BLVD.
GLEN ELLYN, IL 60137

APPROVAL / DATE

PROJECT NUMBER

2906.06

SIGN TYPE	SHEET NO.
S11.1	68

KMA DESIGN
135 TECHNOLOGY DRIVE, SUITE 401 - CANONSBURG, PA 15317 VOICE 724.745.8601 FAX 724.745.8607 WWW.THEKMAGROUP.COM

©2009 KMA DESIGN

1 ATHLETIC LOT IDENTIFICATION ELEVATION SCALE: 1 1/2" = 1' - 0"

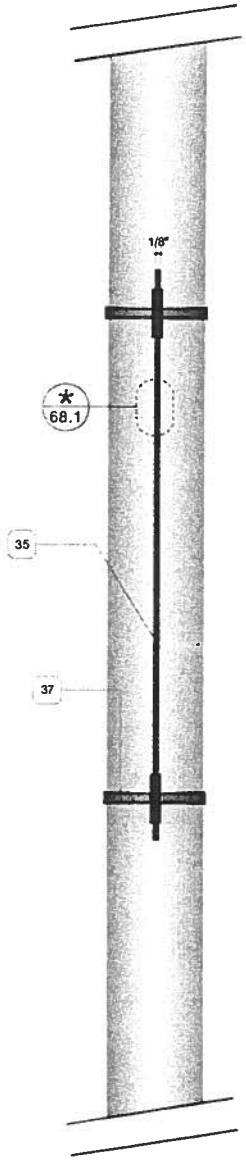

2 ATHLETIC LOT IDENTIFICATION END VIEW SCALE: 1 1/2" = 1' - 0"

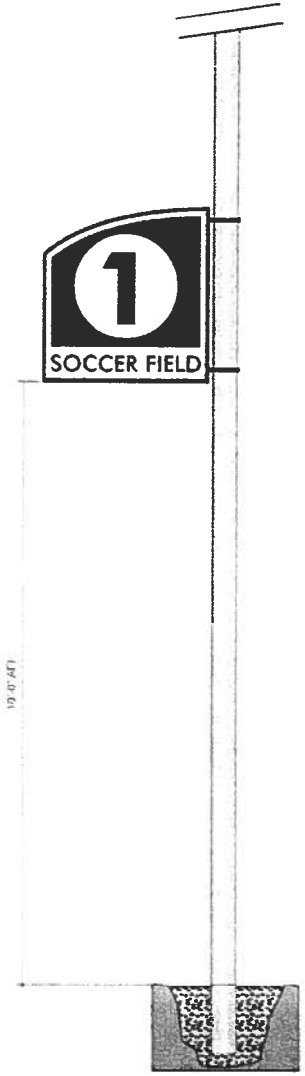

3 ATHLETIC IDENTIFICATION MINIMUM HEIGHT ELEVATION SCALE: 1/2" = 1' - 0"

DRAWN BY	CHECKED BY
MRM 10-08-09	BJM 10-08-09

CONSTRUCTION DOCUMENTS 06-31-09
ISSUED FOR BID 10-09-09

REVISION NUMBER

DRAWING TITLE

PARKING LOT IDENTIFICATION

NOTES

* END VIEW DETAIL

125" ALUMINUM

REFLECTIVE V NYL

RANSPARENT VINYL

KJWW ENGINEERING CONSULTANTS

OWNER

COLLEGE OF DUPAGE
425 FAWELL BLVD.
GLEN ELLYN, IL 60137

APPROVAL / DATE

PROJECT NUMBER

2906.06

SIGN TYPE	SHEET NO.
S11.1	68.1

KMA DESIGN
135 TECHNOLOGY DRIVE, SUITE 401 - CANONSBURG, PA 15317 VOICE 724.745.8601 FAX 724.745.8607 WWW.THEKMAGROUP.COM

©2009 KMA DESIGN